BUTLER SUBDIVISION Nº 2
STREET PLANS

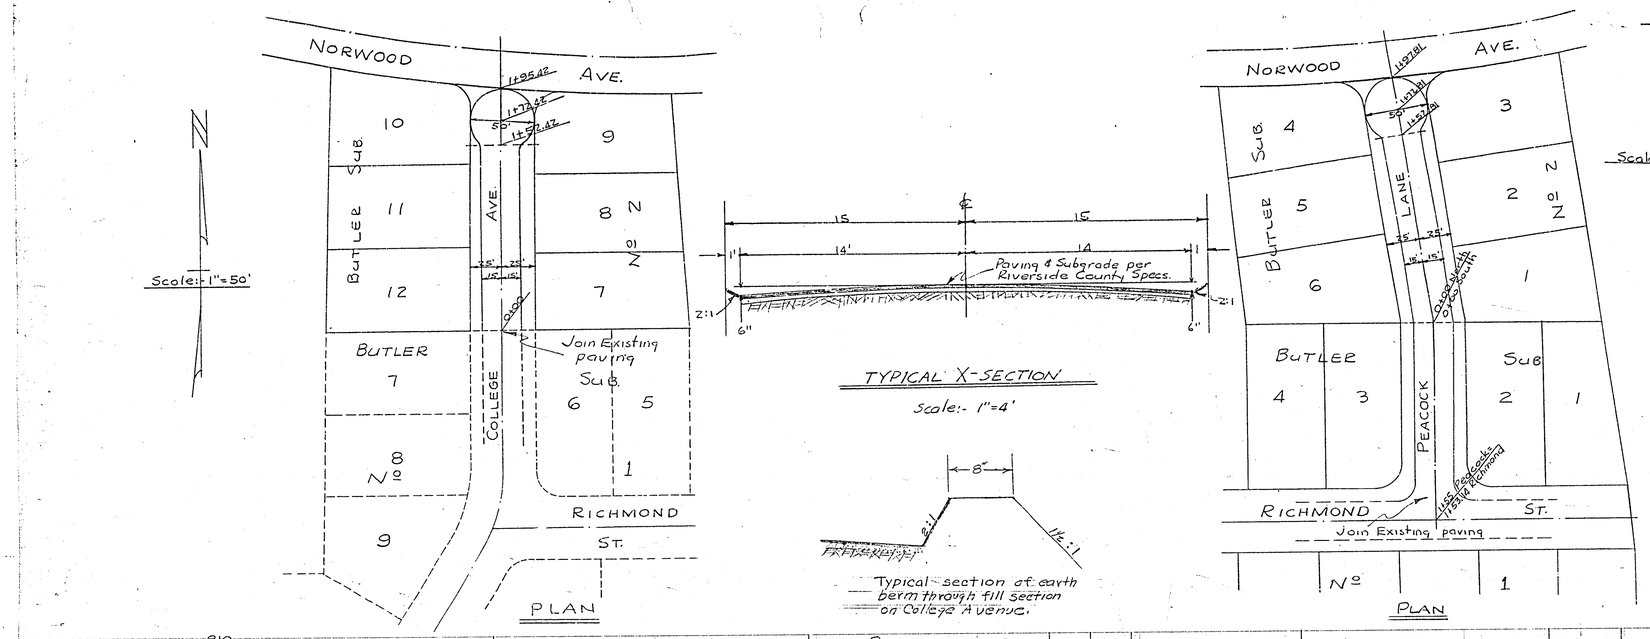

ALBERT A WEBB ASSOCIATES
CIVIL ENGINEERS
JULY 1952

APPROVED C. T. Worsley
DEPUTY CO. SUR.
July 11, 1952

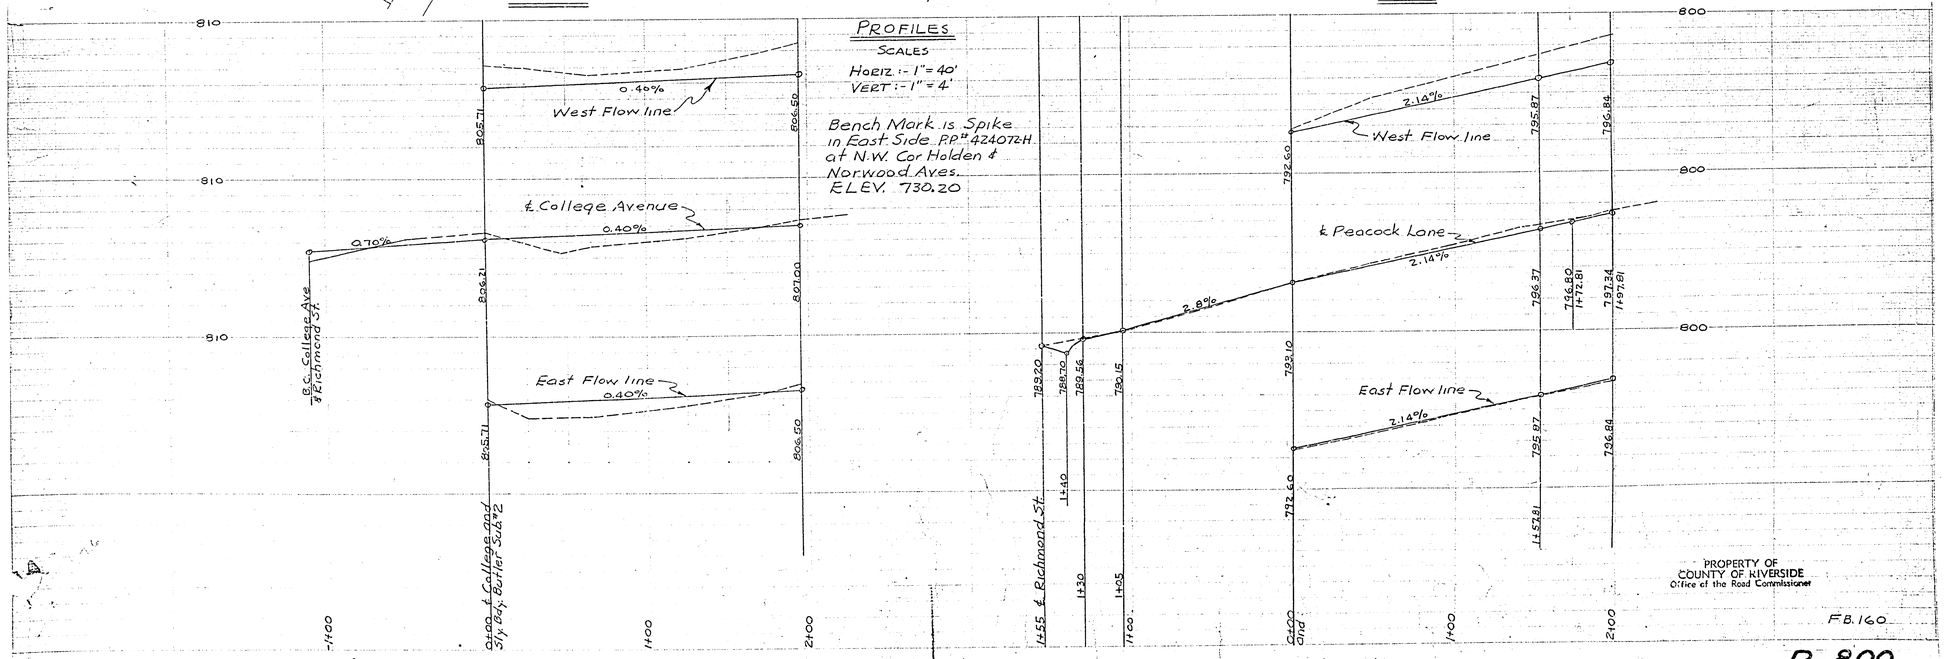

F8.160

R-800