Street: SUNSET RANCH DR. 7522. TIF

X-Street: EL CAPITAN DR.

OFFICIAL USE ONLY

STREET SUNSET RANCH

X-STREET

OFFICE USE ONLY

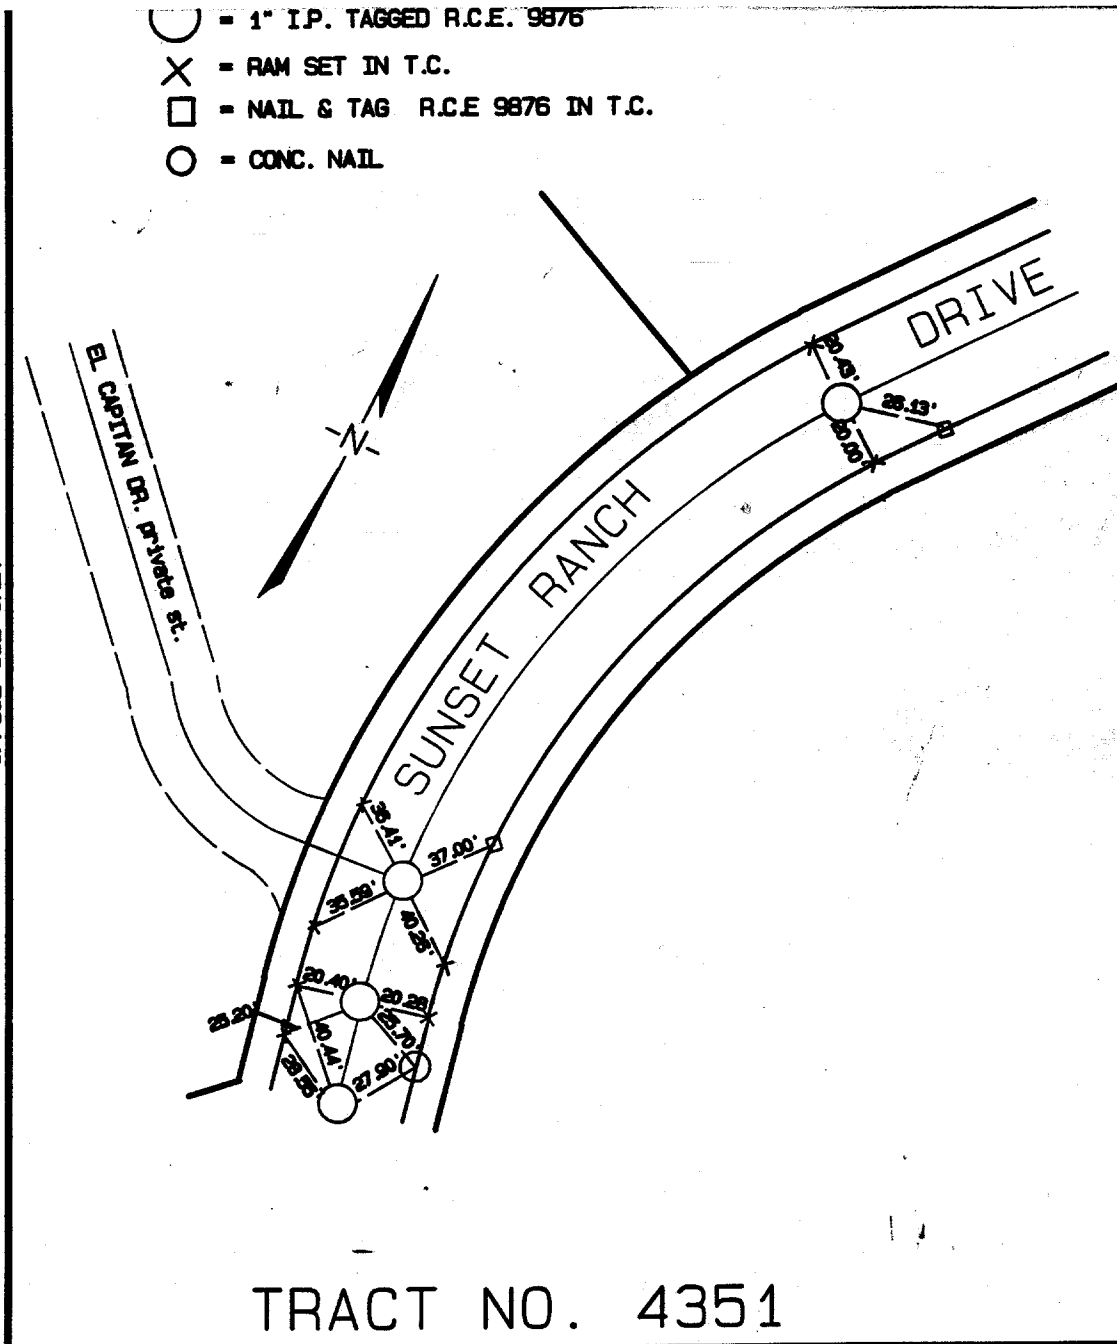

TRACT NO. 4351

SCALE: 1"=50'	OFFICIAL TIE PLAT CITY OF RIVERSIDE	SHEET 1
DATE: 9-23-96		
DR. BY: bel	PREPARED BY: ALBERT A. WEBB ASSOCIATES	OF 1 SHEETS
W.O.: 71-88		
F.B.: 1022/46		FILE NO.:

× FD. Ramset Nail on T/C

■ FD. "C" Nail on T/C

● FD. LD. & TK. on T/C

○ Set LD. & TK. on T/C

Scale:	**OFFICIAL TIE PLAT** **CITY OF RIVERSIDE**	
Date:		
Drawn by:	*These ties are for the purpose of perpetuating the found monumentation. No claim is made as to the relationship of the points or lines shown hereon to true boundary locations.*	Sheet 1 of 1
W.O.:		
F.B.:		File No.: