1073.T.F

CIVIL ENGINEERING • SURVEYING • LAND PLANNING

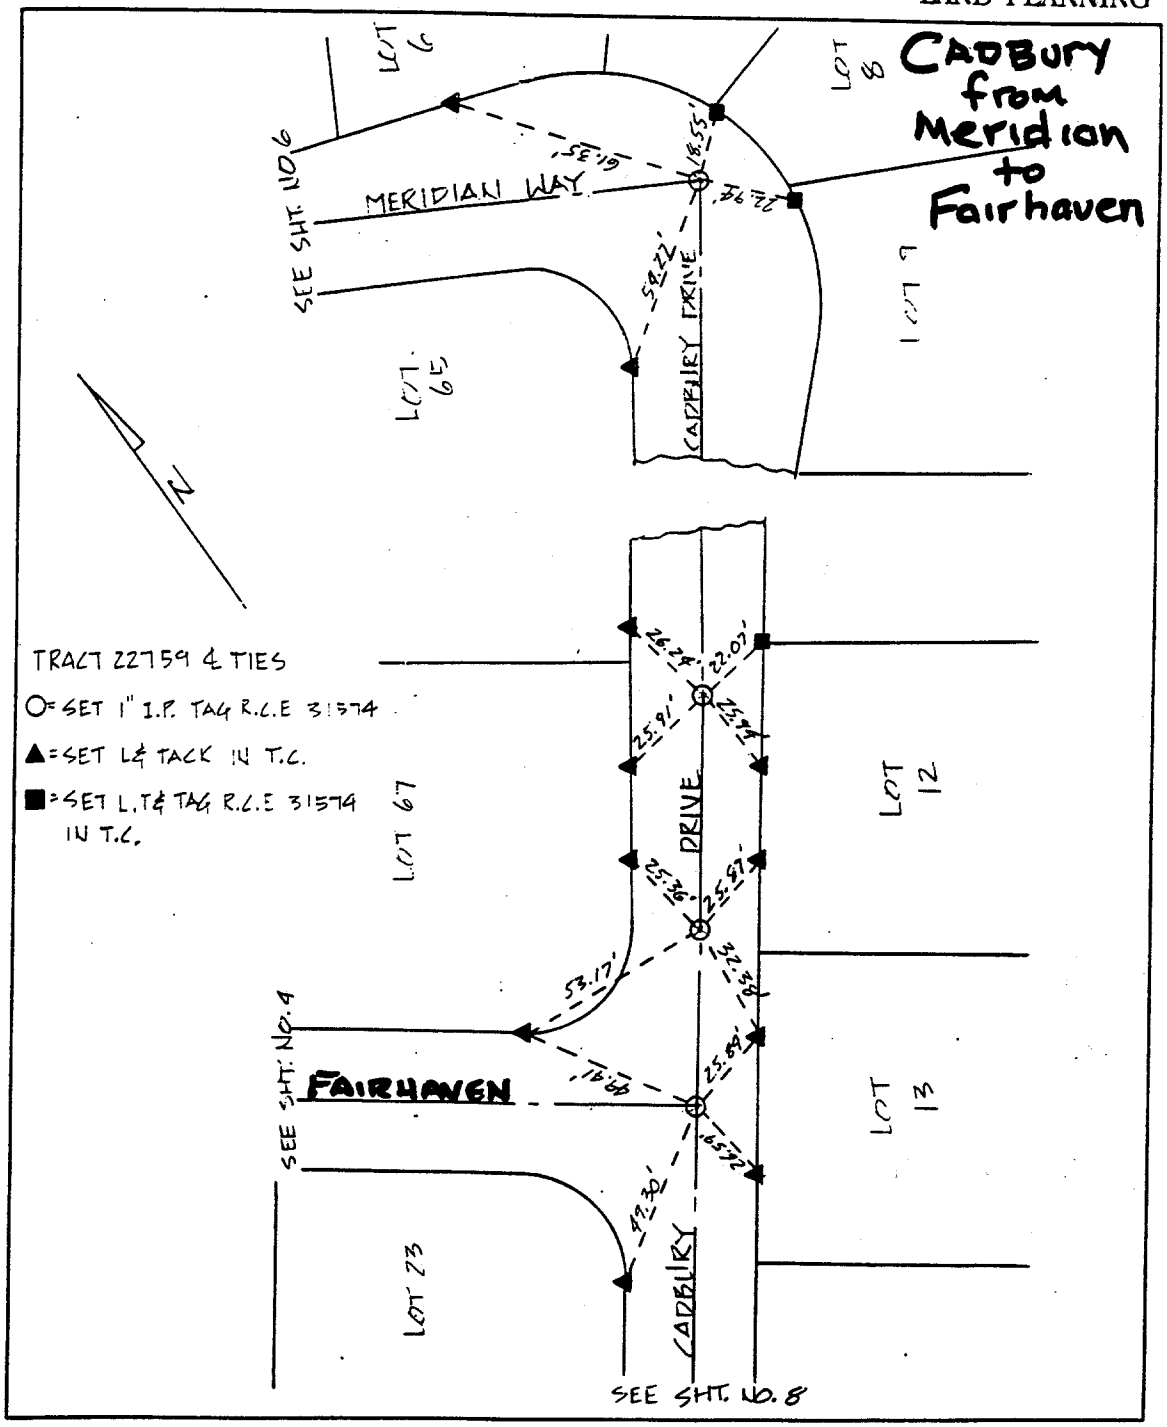

2900 Adams Street Suite A25 Riverside, CA 92504 (714) 785-5122 FAX (714) 785-5180

Street: CADBURY DR X-Street: FAIRHAVEN & MERIDAN

OFFICIAL USE ONLY

× FD. Ramset Nail on T/C
■ FD. "C" Nail on T/C
● FD. LD. & TK. on T/C
○ Set LD. & TK. on T/C

Scale:	**OFFICIAL TIE PLAT** CITY OF RIVERSIDE	
Date:		
Drawn by:	*These ties are for the purpose of perpetuating the found monumentation. No claim is made as to the relationship of the points or lines shown hereon to true boundary locations.*	Sheet 1 of 1
W.O.:		File No.:
F.B.:		