M.B. 6/52

MAP OF THE WAURIGAN TRACT

Being a subdivision of the S½ of 10 acre Lot No. 42 of the Lands of the S.C.C.A. Riverside, California

Surveyed by Roadster Sawyer C.E. December 1908.

Scale 1" = 40ft.

Lot 36 | Lot 43

Lot 35 | Lot 42

Filed by (O. T. Lore by E. C. Lore Atty in fact for O. T. Lore
Emma G. Gray
Charles R. Gray)

Acknowledged before F. G. Hall Notary Public (Emma G. Gray, Charles R. Gray)

Corrections of map certified to by F. Sanborn
Taxes paid Certified to by C. A. Stubbs City Auditor, Geo. Brown County Auditor

Streets and Alleys not accepted by City
Attest M. A. Jacobs (City Clerk)

Acknowledged before F. G. Hall, Notary Public, E. C. Lore as Atty. in fact for O. T. Lore.

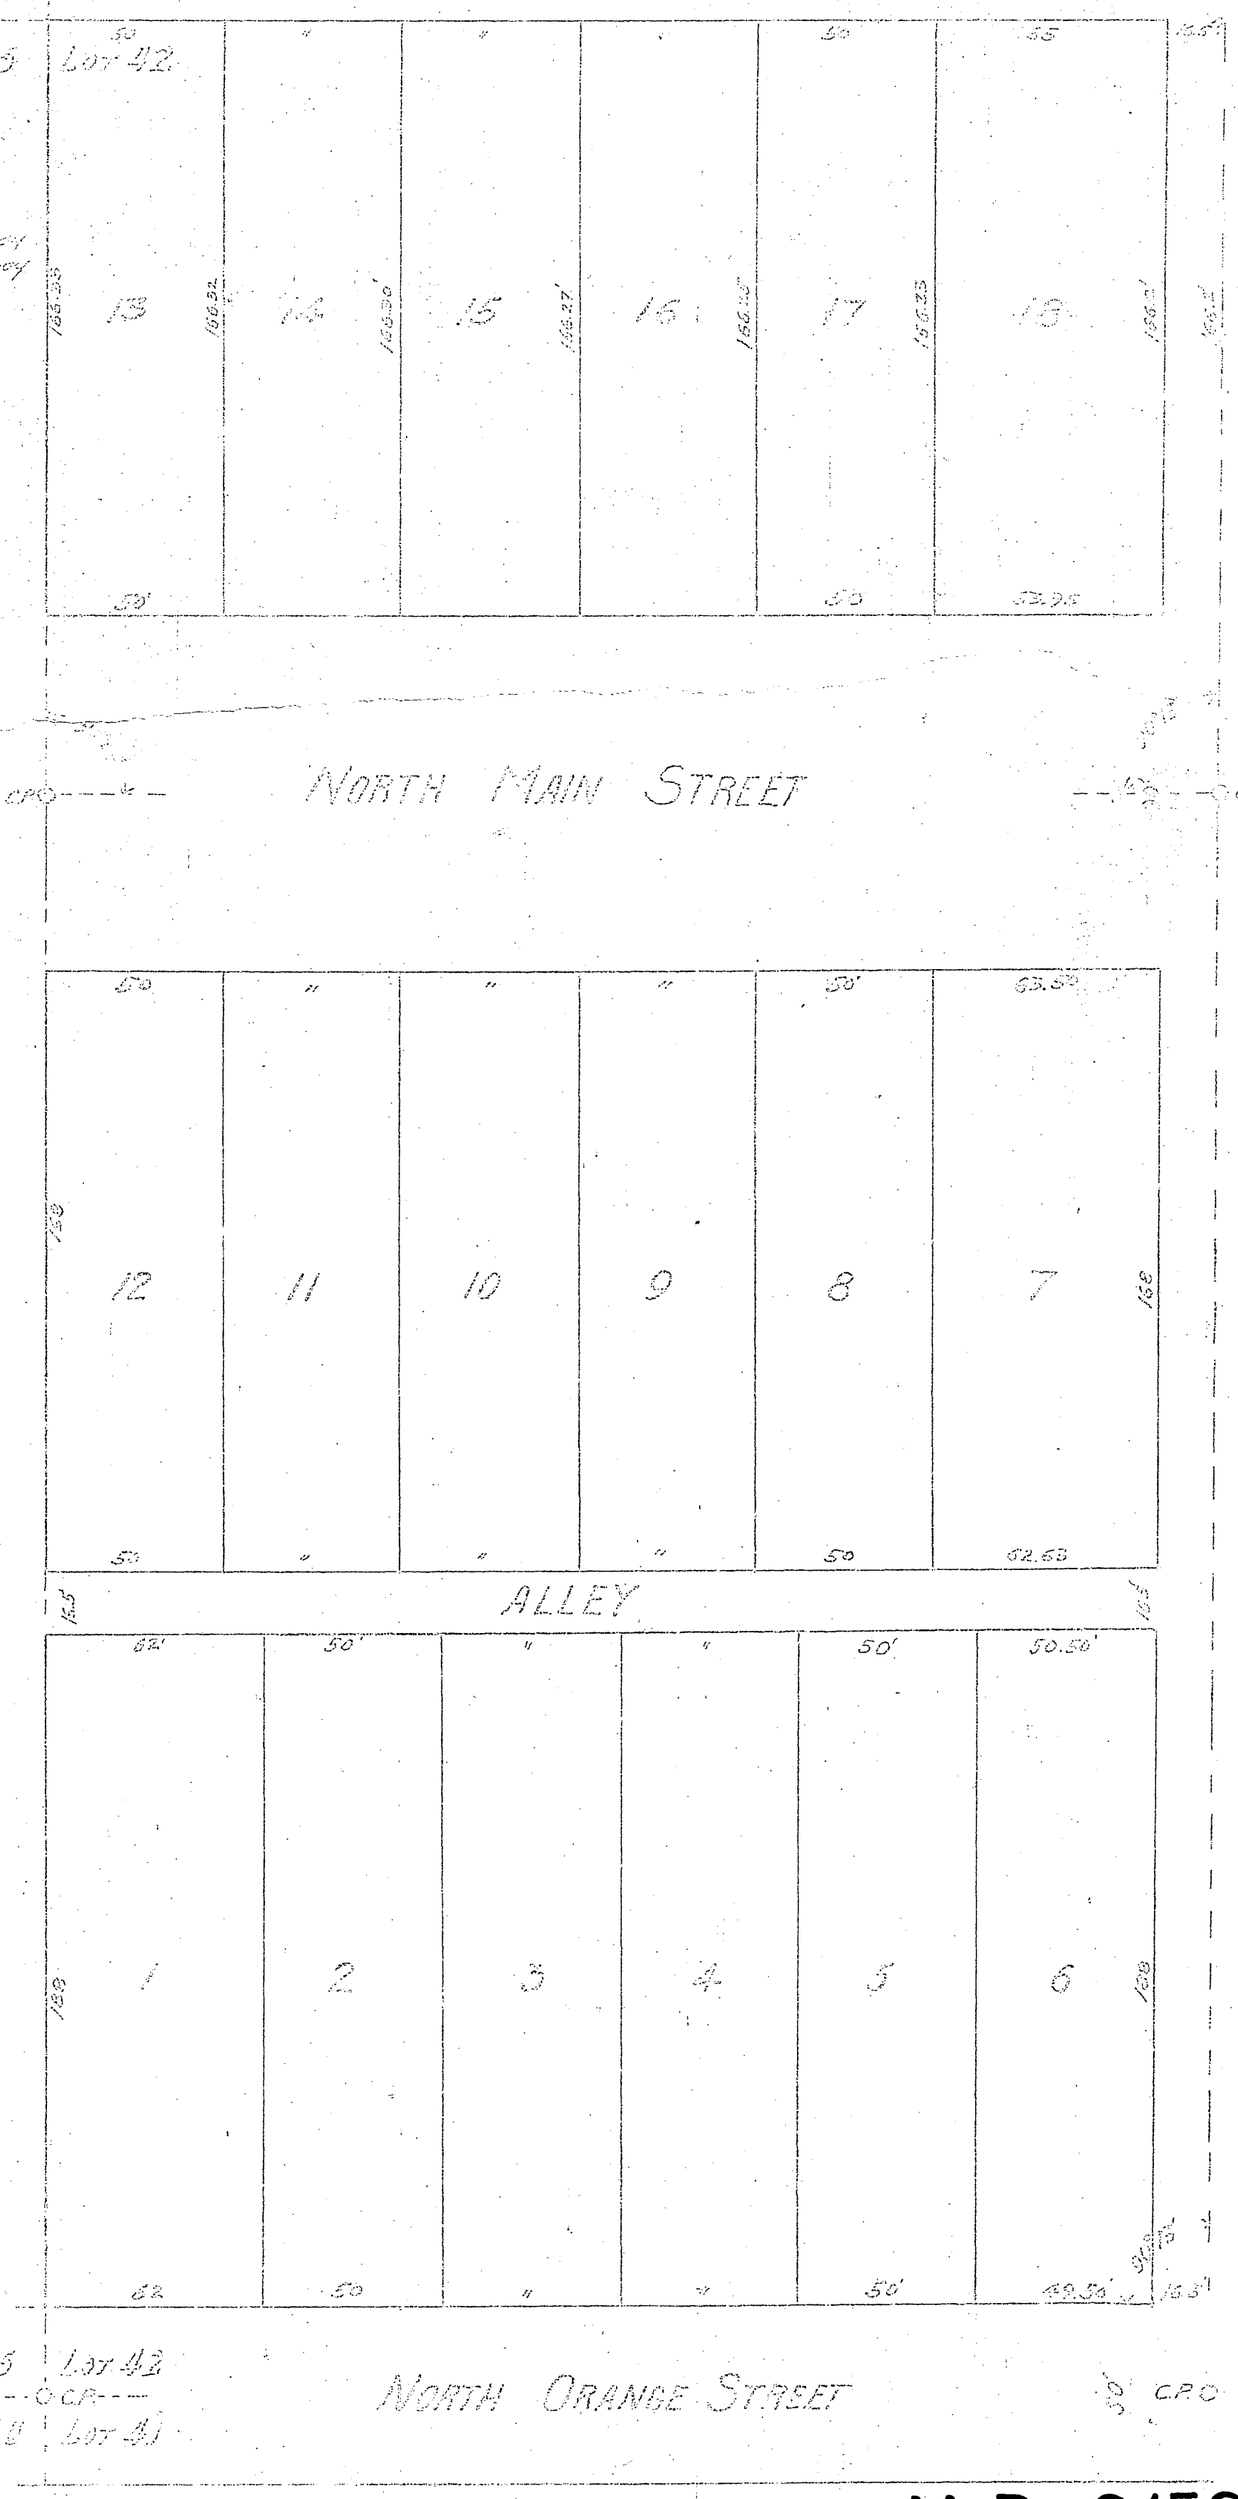

Lot 35 | Lot 42
Lot 30 | Lot 41

M.B. 6/52

M.B. 6/52