Map vol. 2

MAP OF A PORTION OF FAIRMOUNT HEIGHTS,

BEING A SUBDIVISION OF "BLOCK 8" AND A PORTION OF BLOCKS "9 & 10" OF FAIRMOUNT HEIGHTS AS

SURVEYED BY

SHEPARD & TEILMAN

SUBDIVIDED IN FEB. 1893 BY JAMES W. JOHNSON, C.E.

SCALE 200 FT. TO IN.

Filed at Request of

FILED JULY 27TH, 1893
RIVERSIDE CO. RECORDS

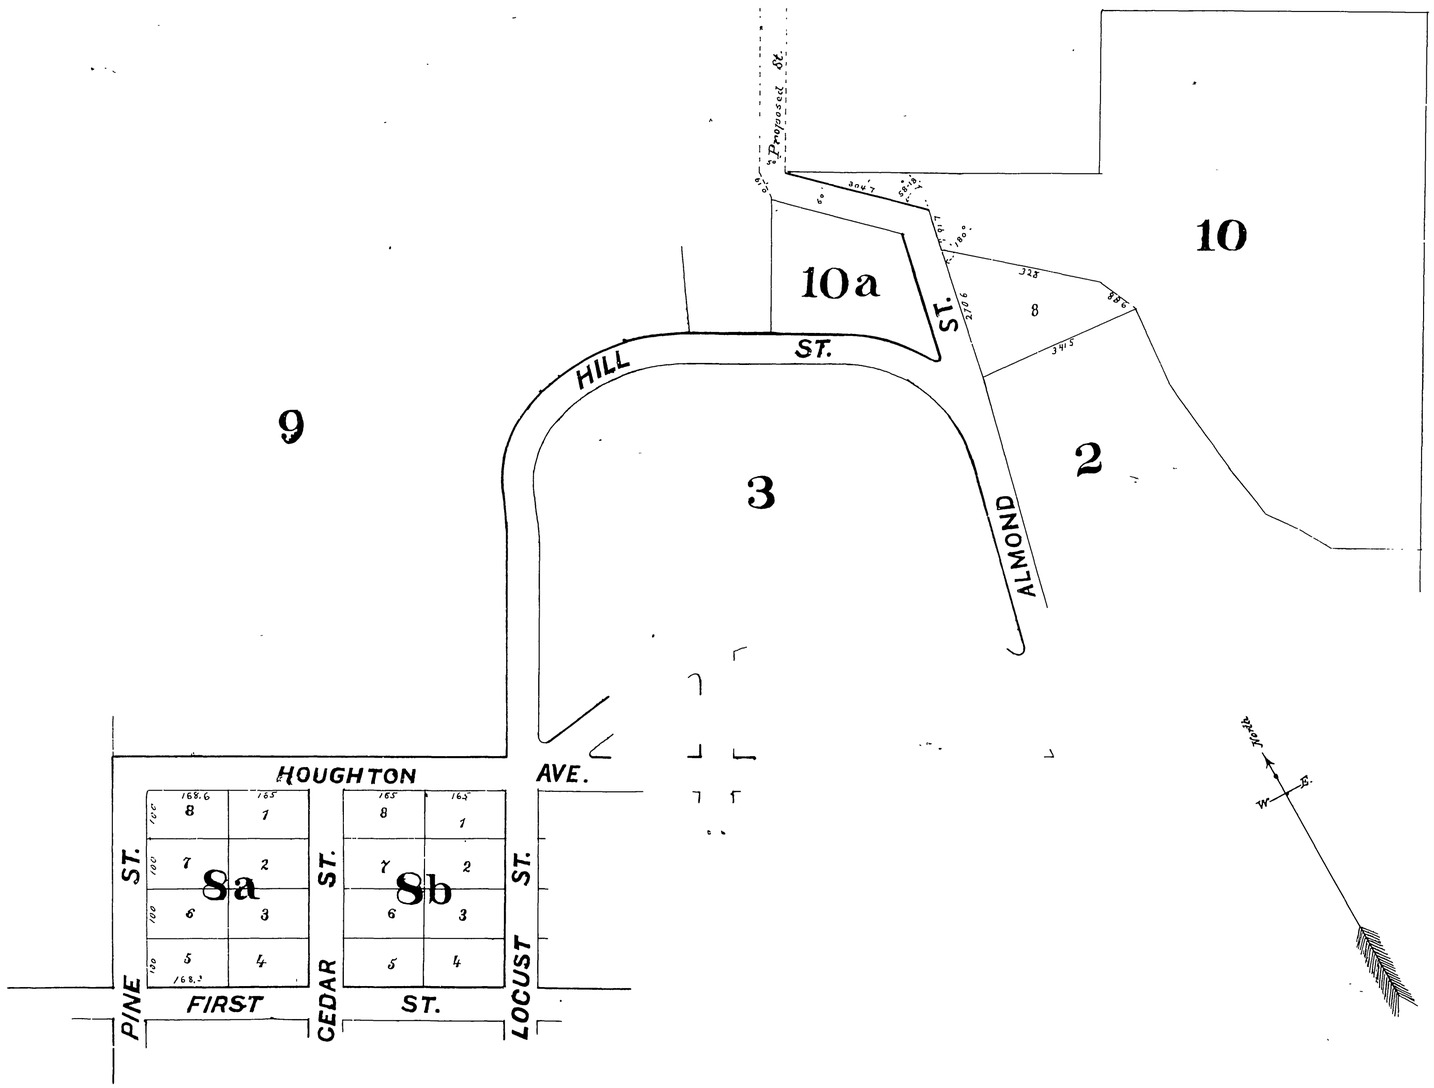

I James W. Johnson a regularly licensed land surveyor do hereby certify that the above map correctly represents a survey made by me. Witness my hand and official seal this 4th day of March 1893

JAMES W. JOHNSON
LICENSED SURVEYOR
RIVERSIDE CO. CAL.

James W. Johnson

R/S 1/1

R/S 1/1