FILED
JUL - 6 1950
Jack A. Ross
O.G. Neal
Filed 11:00 A.M.
Fee $1.00

RECORD OF SURVEY

of Lots 3A to 11C inclusive, all of Lot 15 and a portion of lot 12 in Blk. 3 of

FAIRMONT HEIGHTS TRACT NO. 4

as Rec in M B 11 pg 146-47 Rec of Riv Co. Calif.
also a portion of Crescent Ave as vacated by Res recorded in Bk 660 of Deeds page 98 Rec. of Riverside Co. Calif.

May 1950 Scale 1in = 60ft
Donald J. Mckee - Licensed Surveyor

Surveyed at the request of Roland R Young

Note this Map is not a subdivision as defined by Section 11535 of the California Business and Professions Code, because it is a retracement survey showing monuments found and set and data not shown on the original map

Donald J. Mckee
Licensed Surveyor

I hereby certify that I am a Licensed Surveyor in the State of California and that this map consisting of one sheet correctly represents a survey made by me in May 1950 and that all the monuments shown hereon actually exist and their positions are correctly shown.

Donald J. Mckee
Licensed Land Surveyor #1875

Note Bearings are based on the center line of Pine St between First St and Houghton Ave shown as N 28°59'E on Map of Redwood Tract Rec in Bk 11 of Maps Pg 77 Records of Riverside County Calif

Note 2x2 Redwood stakes set at all corners shown thus unless otherwise noted.

Examined July 6, 1950
A C Keith
A.C. Keith
County Surveyor
Riverside County Calif

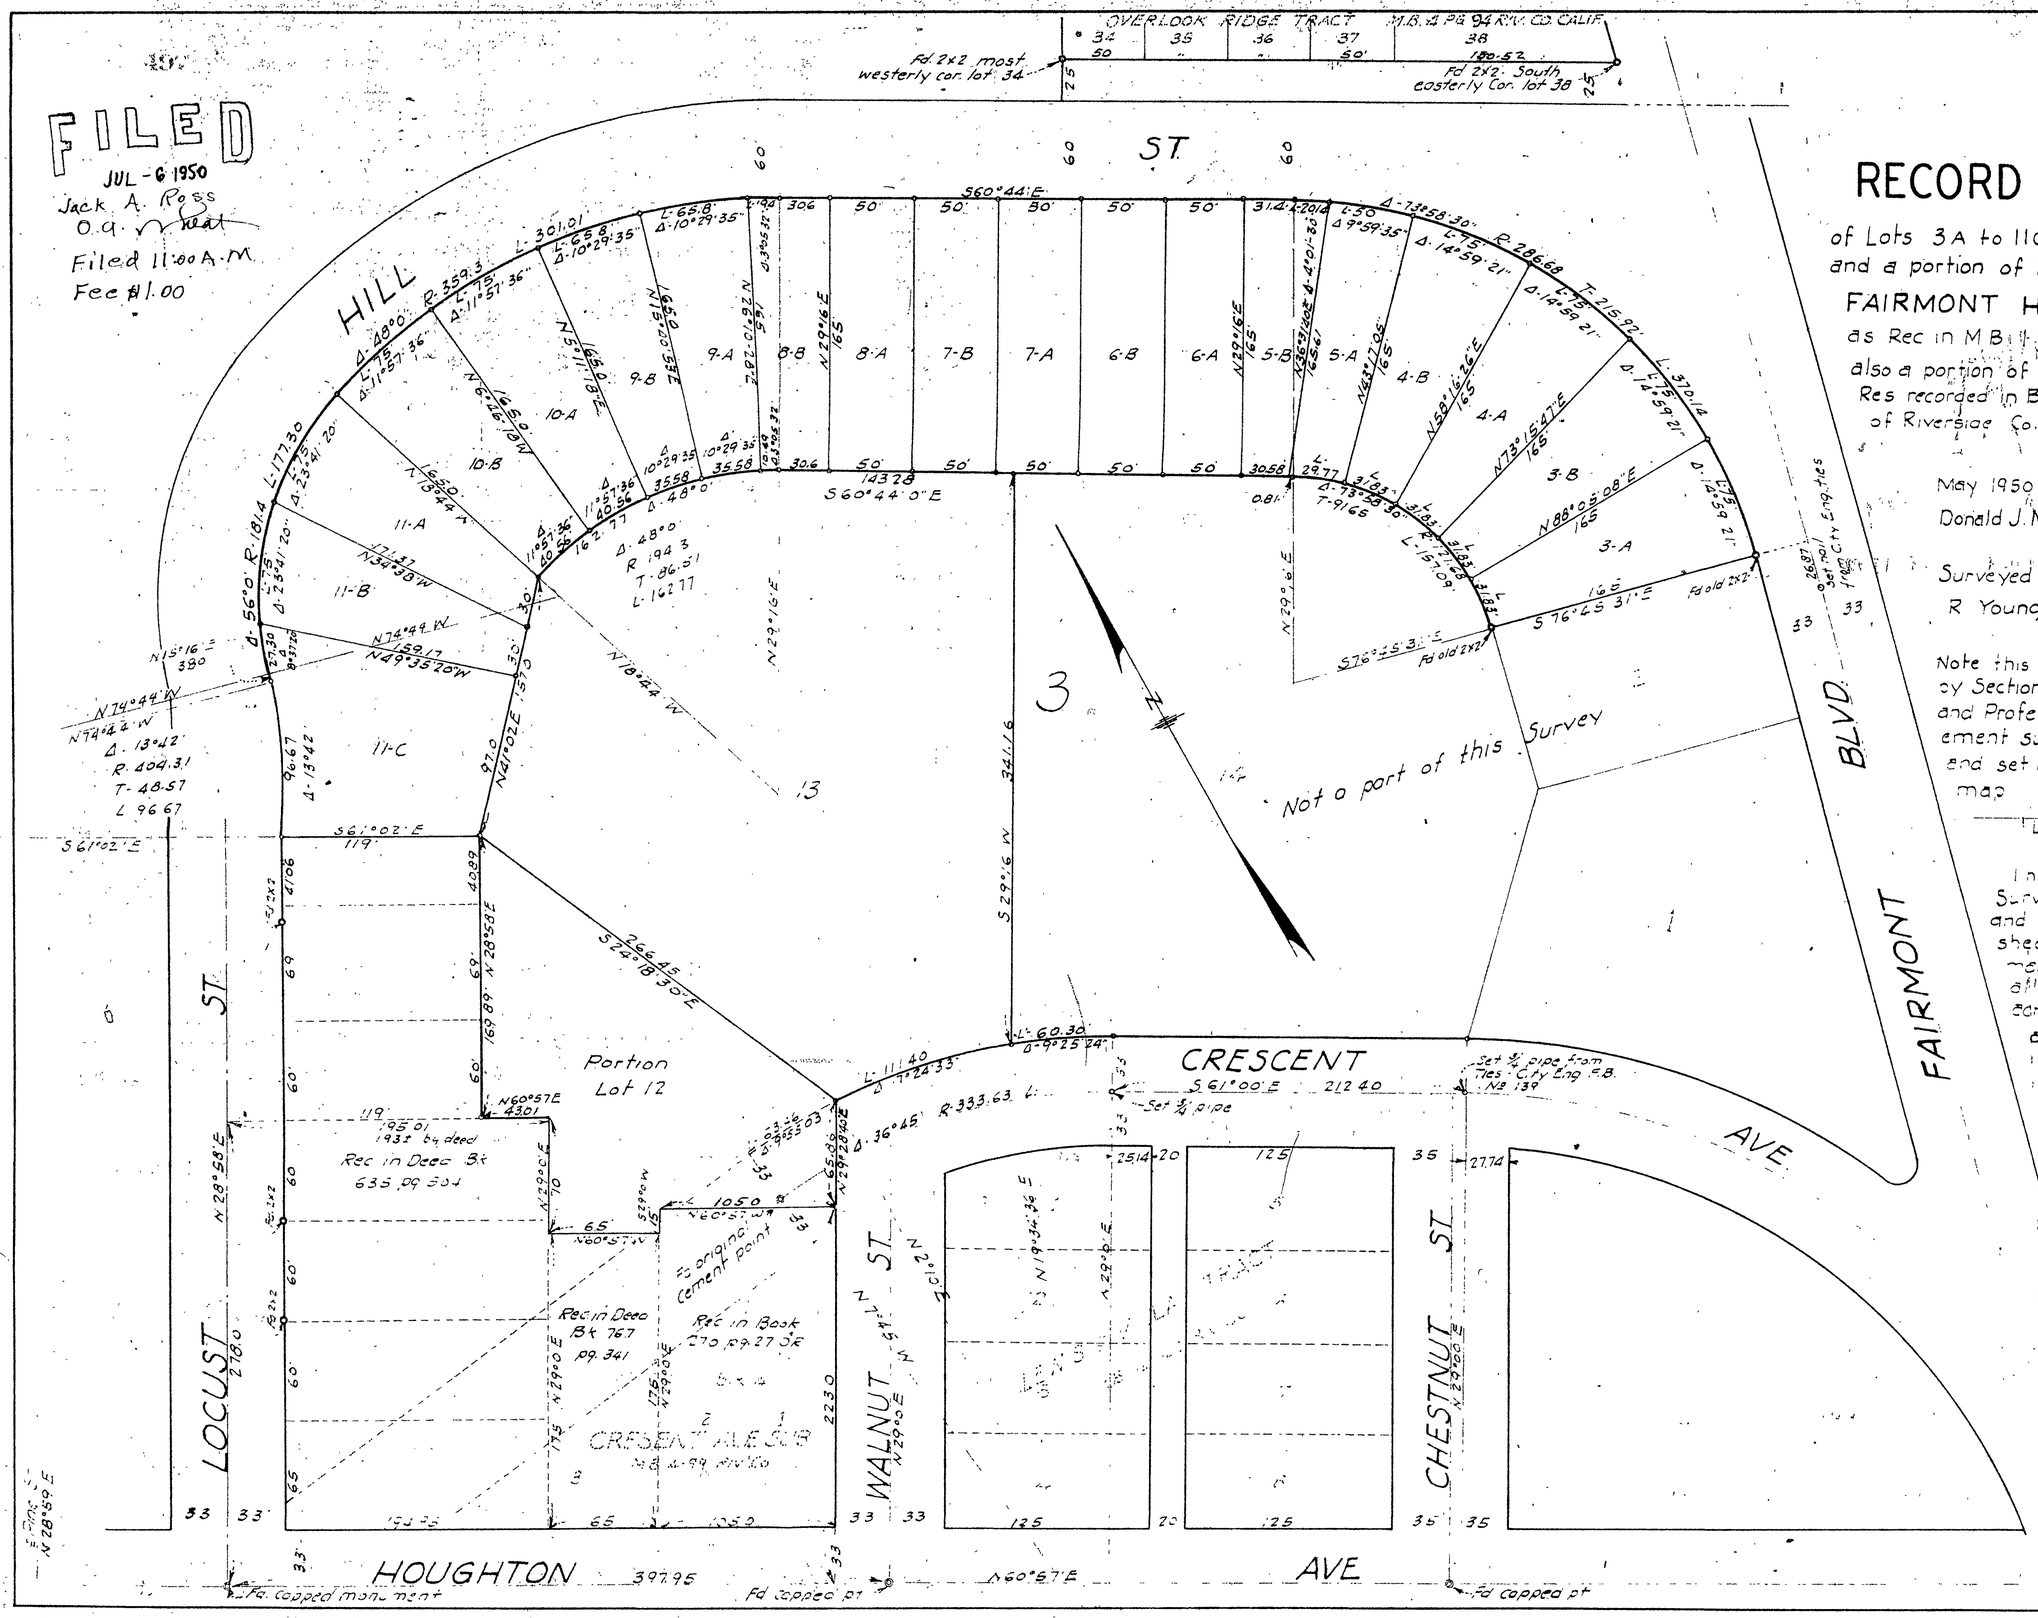

RS 17/49