R/S 30/66

IN THE COUNTY OF RIVERSIDE

RECORD OF SURVEY

OF A PORTION OF
LOT 7, BLOCK 5, OF LA GRANADA
PER MB 12/42-51
RECORDS OF RIVERSIDE COUNTY, CALIFORNIA

ALBERT A. WEBB ASSOCIATES
CIVIL ENGINEERS
RIVERSIDE, CALIFORNIA
August, 1959

Filed for record at request of County Surveyor
this 4th day of November 1959 at 4:00 P.M. in
Book 32 Record of Surveys, Page 66
Fee $5.00 No.
JACK A. ROSS, County Recorder
By O. A. Nisbet, Deputy

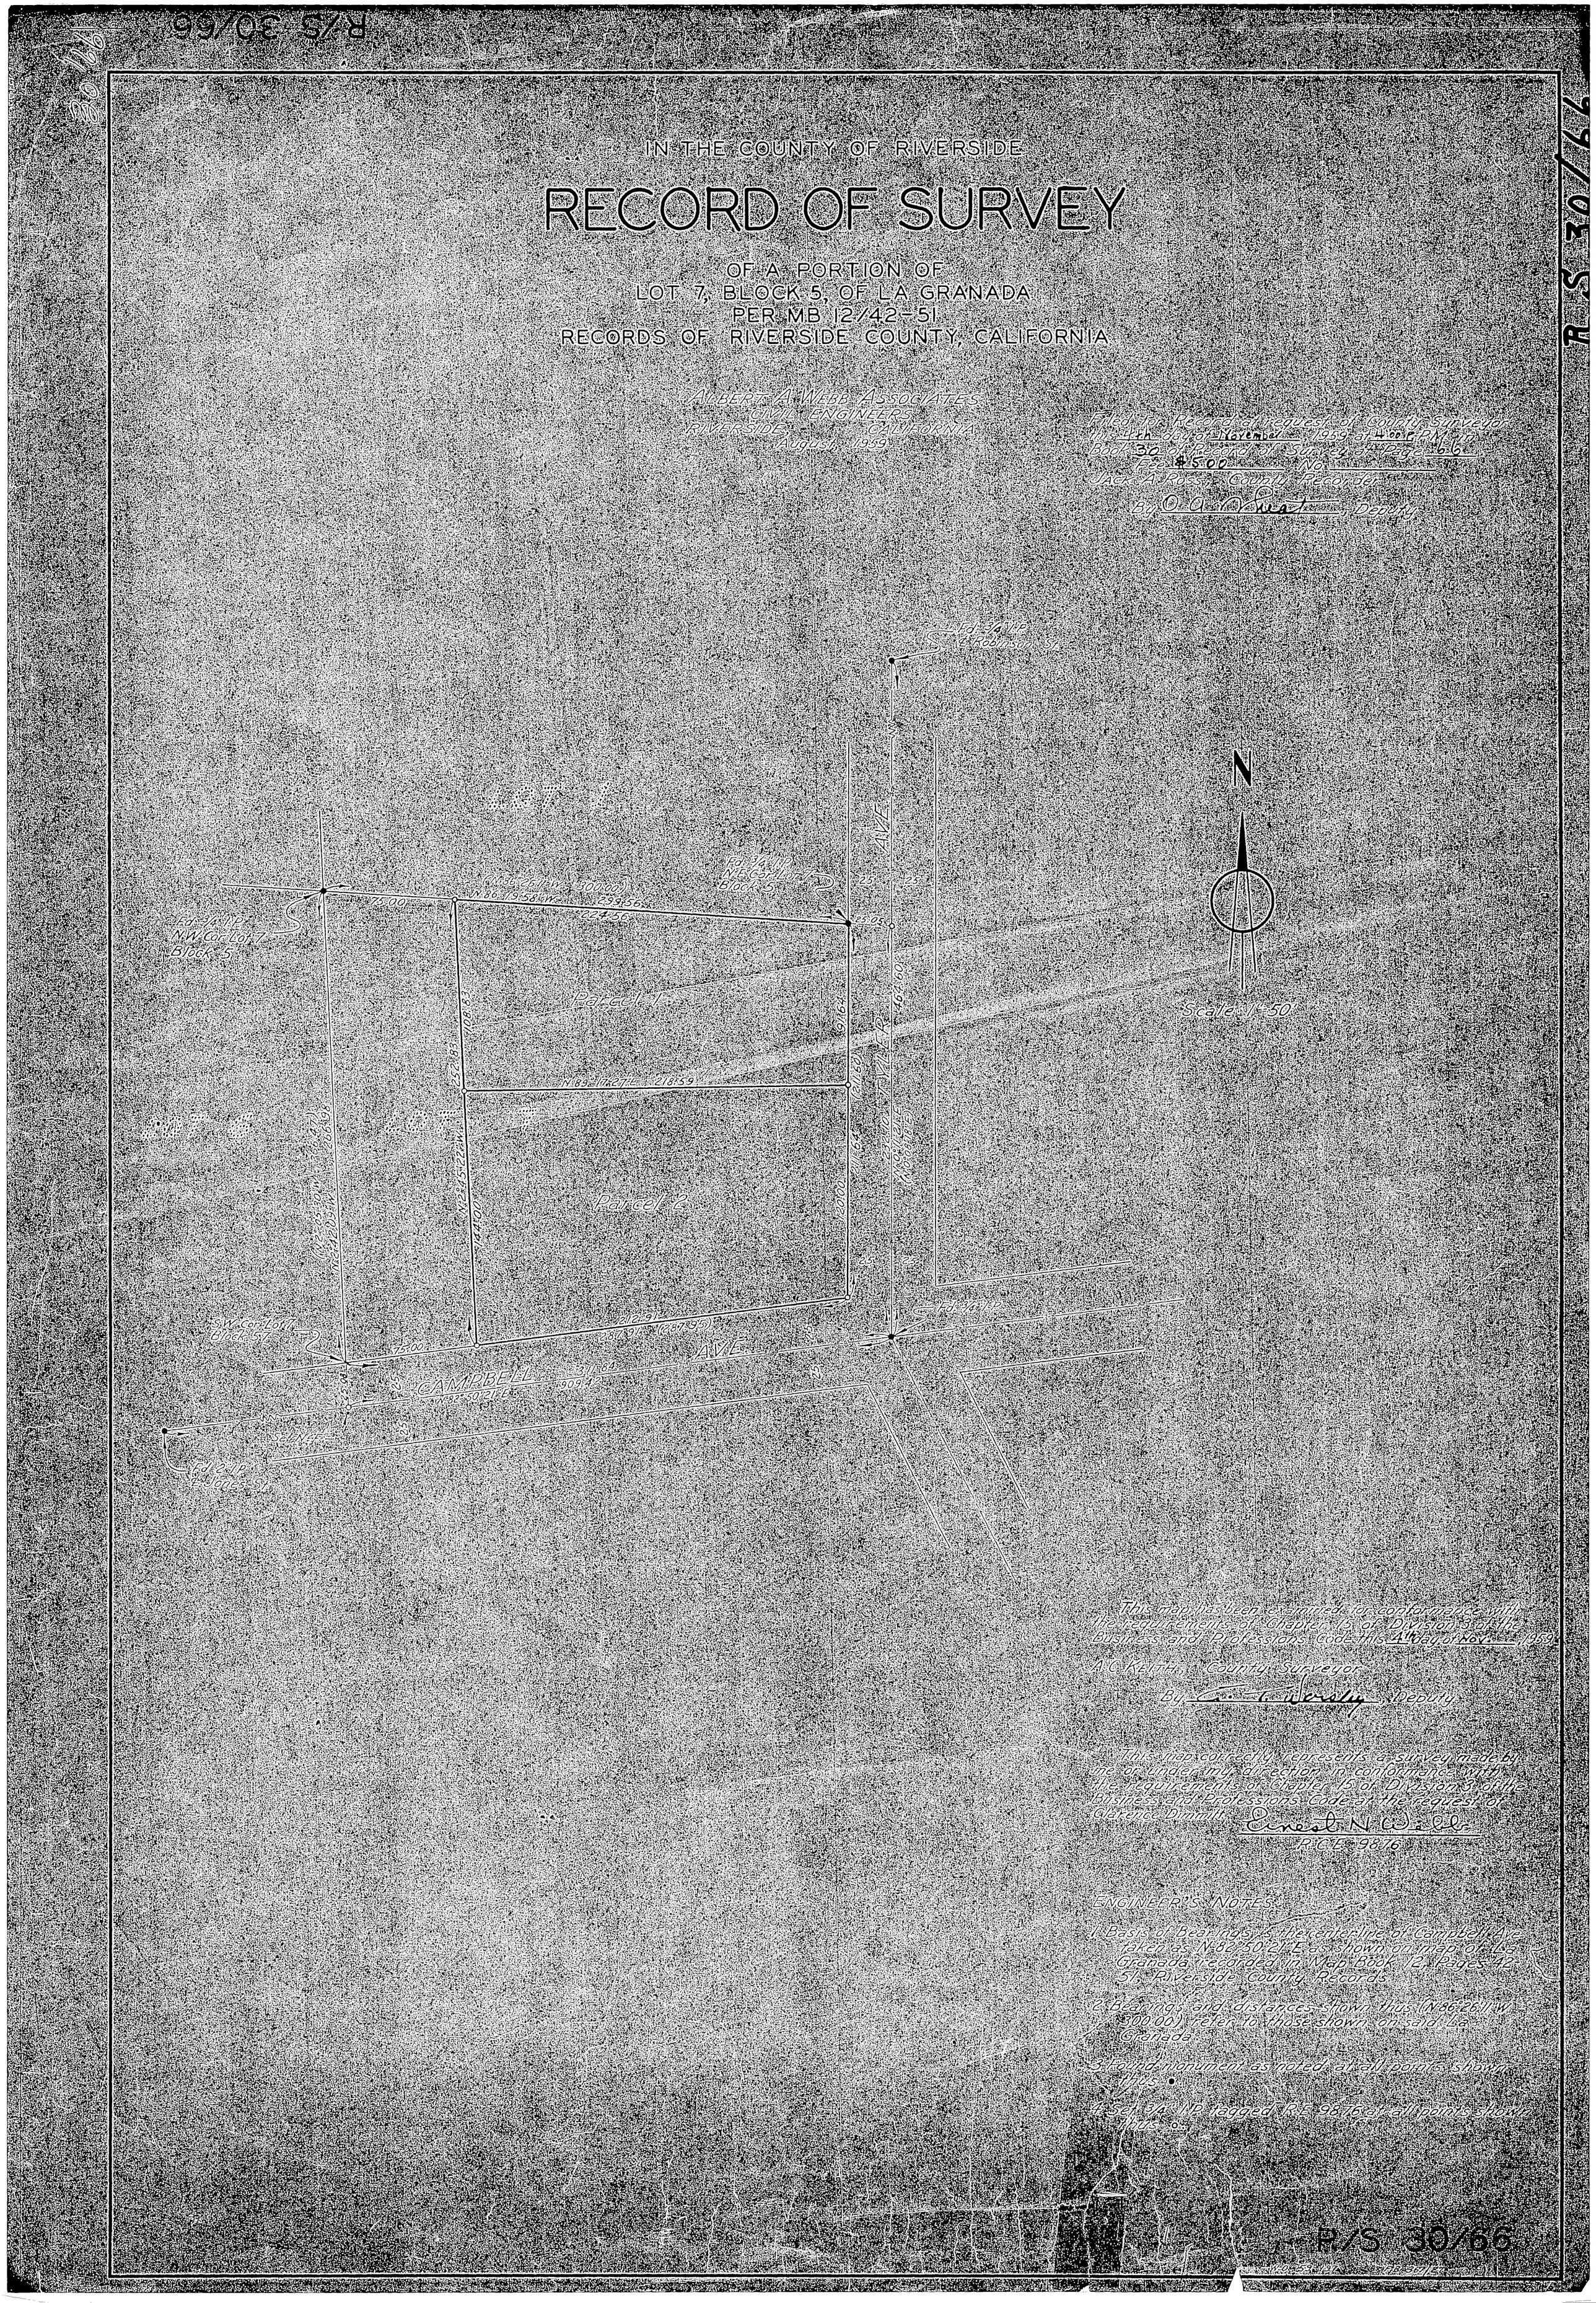

This map has been examined in conformance with the requirements of Chapter 15 of Division 3 of the Business and Professions Code this 4th day of Nov. 1959.

A. C. KEITH, County Surveyor

By [signature], Deputy

This map correctly represents a survey made by me or under my direction in conformance with the requirements of Chapter 15 of Division 3 of the Business and Professions Code at the request of Clarence Dimmitt.

[signature]
R.C.E. 9876

ENGINEER'S NOTES

1. Basis of Bearings: The centerline of Campbell Ave. taken as N 82°50'21" E as shown on Map of La Granada recorded in Map Book 12, Pages 42-51, Riverside County Records.

2. Bearings and distances shown thus (N 86°26' W 300.00') refer to those shown on said La Granada.

3. Found monument as noted at all points shown thus •

4. Set 3/4" I.P. tagged R.E. 9876 at all points shown thus ○

R/S 30/66