NO TIES FOUND

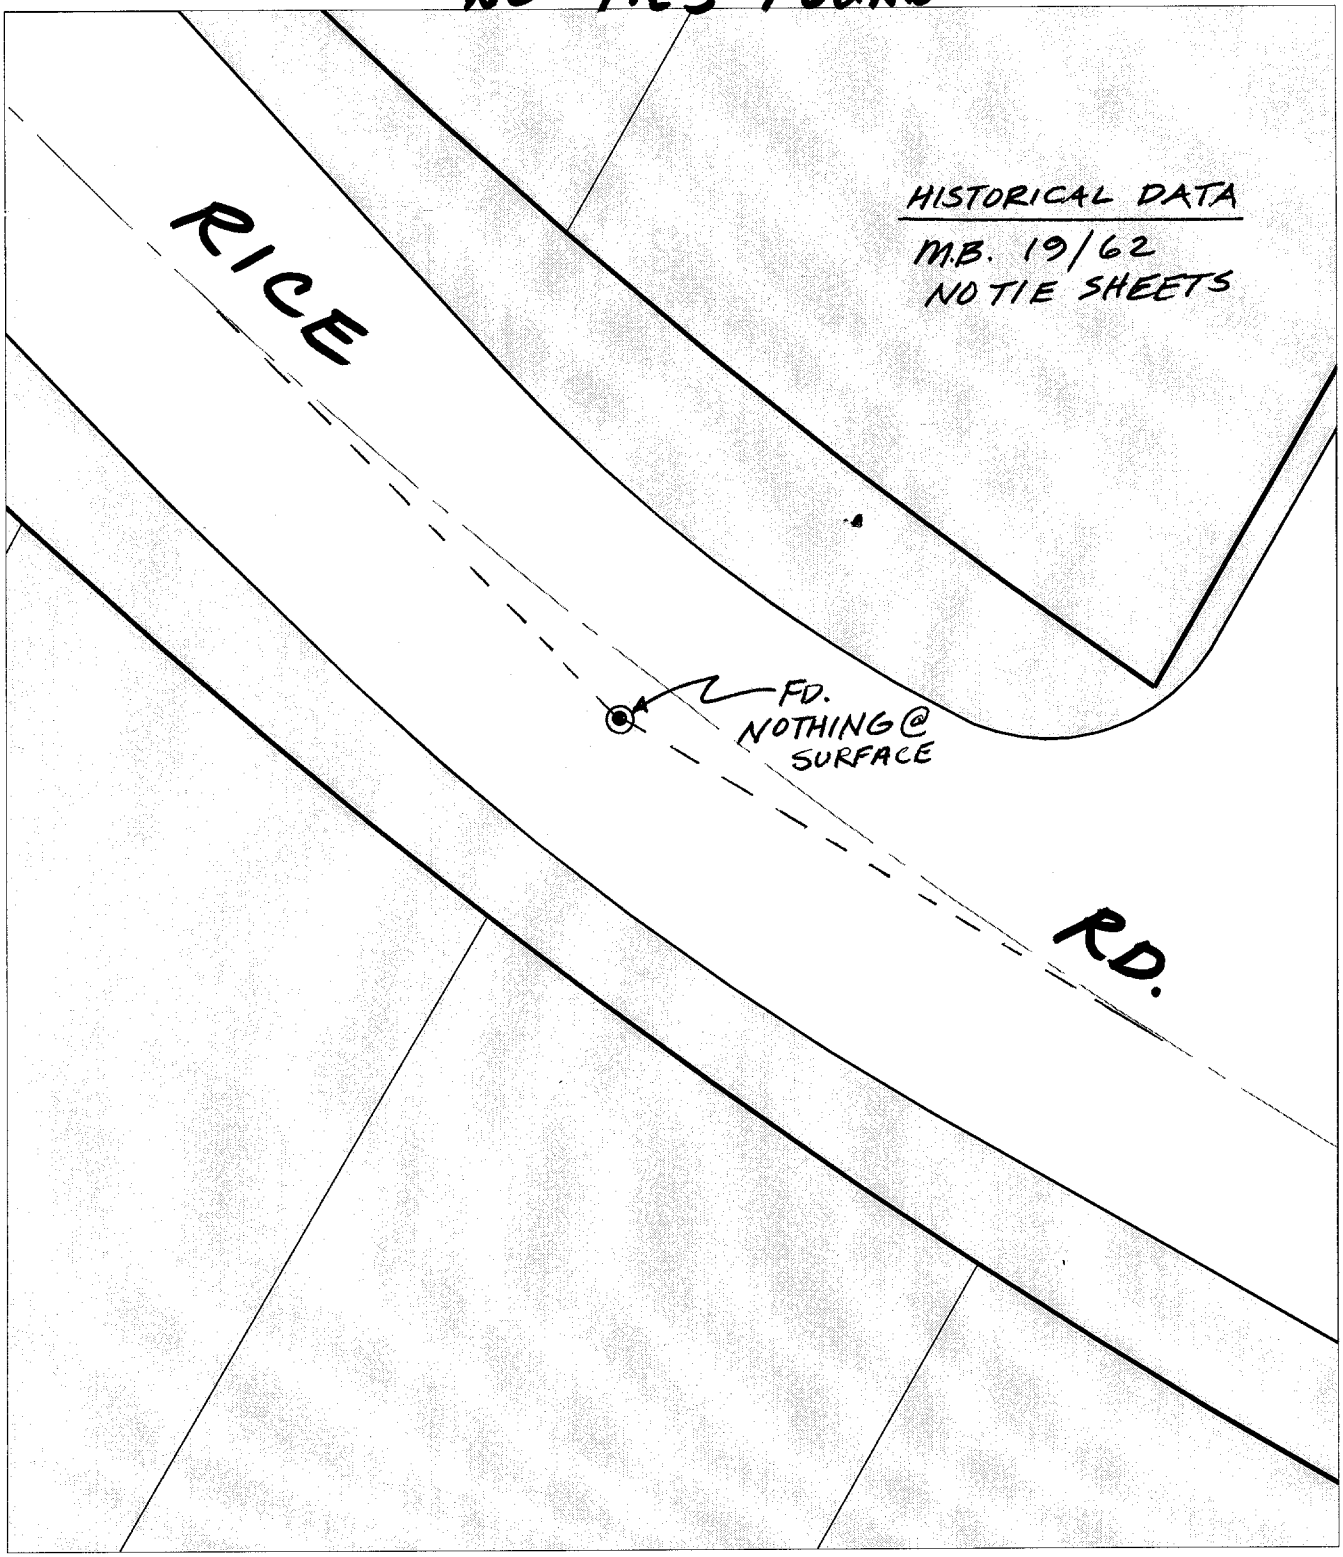

Street: 95 83 Tie

RICE RD. (P.I.)

X-Street: E'LY OF BROCKTON AVE.

OFFICIAL USE ONLY

× FD. Ramset Nail on T/C
■ FD. "C" Nail on T/C
● FD. LD. & TK. on T/C
○ Set LD. & TK. on T/C

P.K. and City Engineer tag to be set @ surface after street construction is complete. (If possible)

Scale: 1" = 20'	**OFFICIAL TIE PLAT**	N W E S
Date: 03/07/01	**CITY OF RIVERSIDE**	
Drawn by: survey	*These ties are for the purpose of perpetuating the found monumentation. No claim is made as to the relationship of the points or lines shown hereon to true boundary locations.*	
W.O.:		Sheet 1 of 1
F.B.:		File No.: