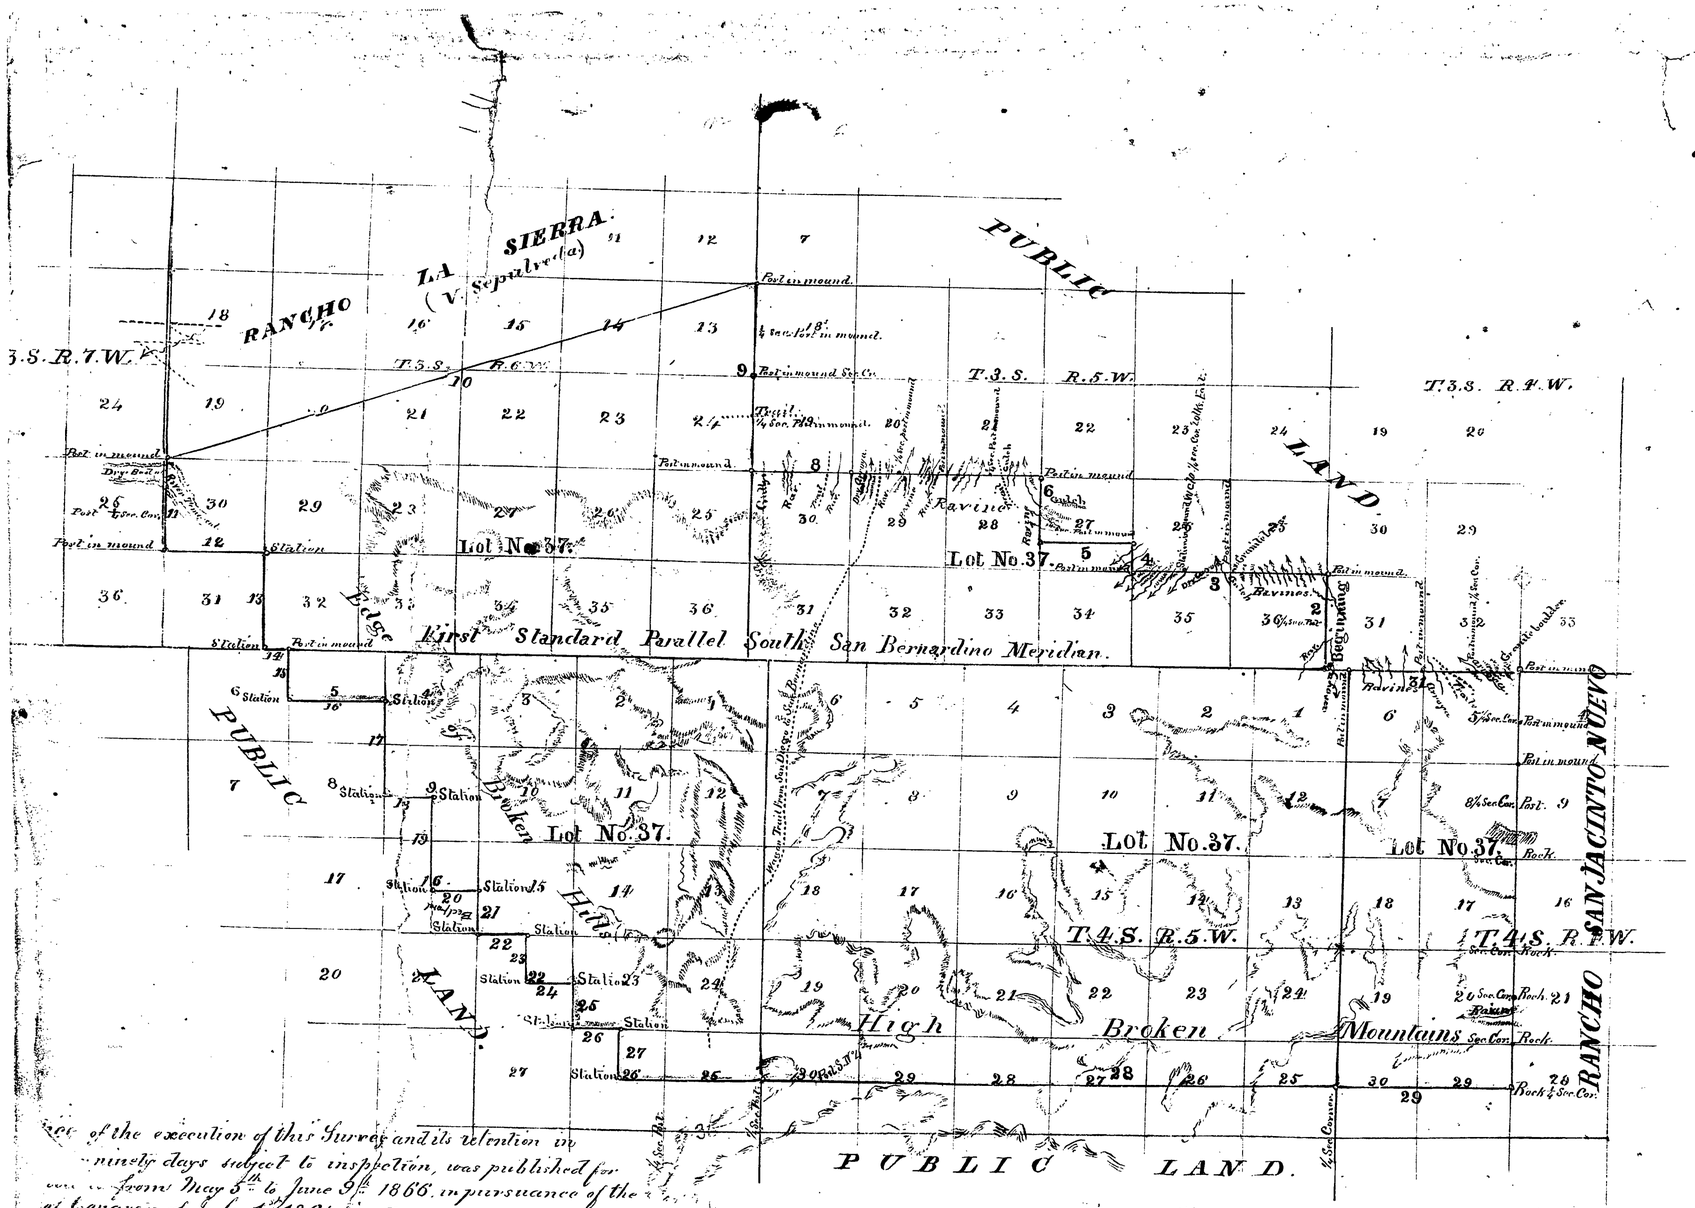

PLAT

of the

RANCHO EL SOBRANTE de SAN JACINTO

finally confirmed to

Maria del Rosario de Aguirre

Surveyed under instructions from the

U.S. SURVEYOR GENERAL

by

Geo. H. Thompson, Dep. Surv.r

And from the Official Records Mar. 1866.

Containing 48,847 28/100 Acres

Scale 80 chs. to 1 inch.

Variation 13° 30' East.

Boundaries.

No.	Course	Distance	No.	Course	Distance
1	West	18.18	17	South.	80.00
2	North	80.00	18	East.	40.00
3	West.	160.00	19	South	80.00
4	North	21.00	20	East.	40.00
5	West	80.00	21	South	40.00
6	North	53.00	22	East	40.00
7	West	160.00	23	South	40.00
8	N. 88° 19' W.	85.17	24	East	40.00
9	North.	160.00	25	South	40.00
10	S. 71° 32' W.	505.31	26	East.	40.00
11	South.	80.00	27	South.	40.00
12	East	80.00	28	East	600.00
13	South	80.00	29	N. 88° 9' E.	145.79
14	East.	21.84	30	North.	358.48
15	South	40.00	31	West	142.07
16	East	80.00			

...ce of the execution of this Survey and its retention in ...ninety days subject to inspection, was published for ... from May 5th to June 9th 1866, in pursuance of the ... of Congress of July 1st 1864 in two newspapers one at ... Francisco

L. Upson

U.S. Surv.r Gen.l Cal.a

General Land Office October 26, 1867

Approved pursuant to the Decision dated 22nd May 1867 of the Commissioner of the General Land Office as confirmed by the Secretary of Interior under date October 19th 1867.

Jos. S. Wilson

Commissioner.

The field notes of the Rancho El Sobrante de San Jacinto from which this Plat has been made out have been examined and approved, and are on file in this Office.

U. S. Surveyor General's Office
San Francisco California
December 18th 1866.

L. Upson

U.S. Surv.r Gen.l Cal.a

L. S.

A true copy of the original filed June 2, 1868 at 9 o'clock A.M. and recorded June 9 1868

J. F. McKenney
Recorder