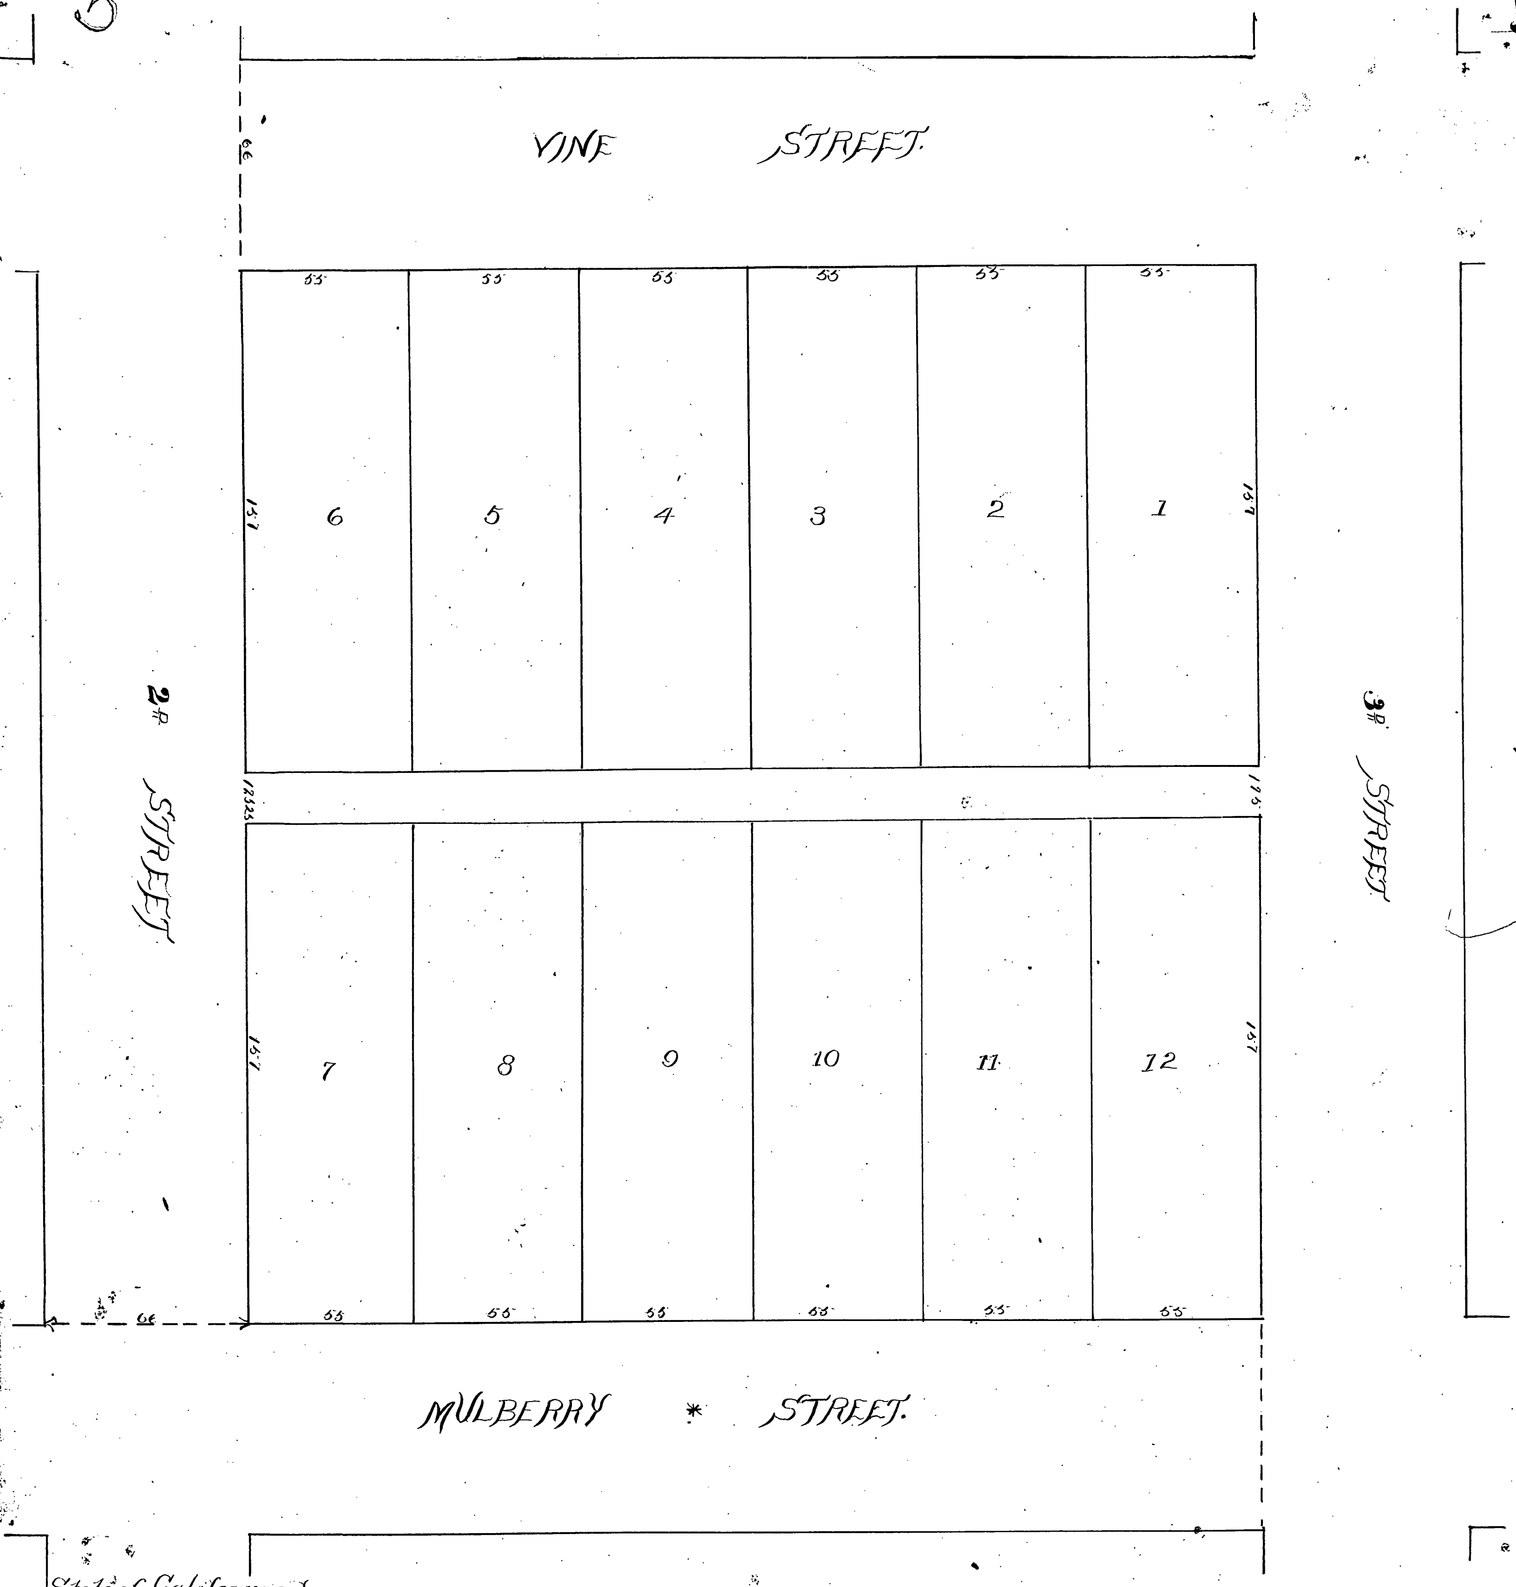

State of California } ss
County of San Bernardino }

I H. Newman C.E. do solemny swear that I made a caeful resurvey of Block (2) two Range two (2) surveyed by Goldsworthy & Higbie 1870 in Riverside San Bernardino Co California & that the alleys & lots are of the width in feet stated in figures in the map or plat drawn on this sheet & that said Block has been laid out and resubdivided in the grounds according to the said map or plat & that said resubdivision embraces all of Block 2 (two) Range (2) two surveyed by Goldsworthy & Higbie 1870 in Riverside California a plat of which is of record in the office of recorder of deeds for San Bernardino Co Cal

H. Newman

Sworn to & subscribed before me this 5th day of September 1887

A K Holt
Notary Public

(Seal)

MAP of A. J. Twogood's RESUBDIVISION OF BLOCK 2 RANGE 2

Surveyed by Goldsworthy & Higbey 1870 in

RIVERSIDE SAN BERNARDINO CO. CAL.

Resurveyed 1887 by H Newman C.E.

Be it known the undersigned A. J. Twogood owner of the lands situated and described as follows to wit:
Block (2) two Range (2) two surveyed by Goldsworthy & Higby 1870 in Riverside California, hereby acknowledge and certify that I procured & caused to be made a resurvey of the same of which this plat is a true plan thereof for the purpose of record & I hereby devote and dedicate the alley therein designated to the public use & benifit forever In witness whereof I have hereunto set my hand & seal this 24th day of August 1887

A. J. Twogood.

State of California
County of San Bernardino } ss
On the 5th day of September 1887 before me A. K. Holt a notrary Public in and for said county of San Bernardino personly appoints A. J. Twogood known to me to be the person described in and whose name is subscribed to the writen instrement & acknowledge to me that he executed the same In witness whereof I have hereunto set my hand and affixed my notoral seal at my office in San Bernardino Co California this day & year in the certificate first above written

A. K. Holt
Notary Public

(Seal)

Recorded at request of A J Twogood
Nov 11th 1887 Legare Allen
County Recorder
By N P Lane, Dep