48

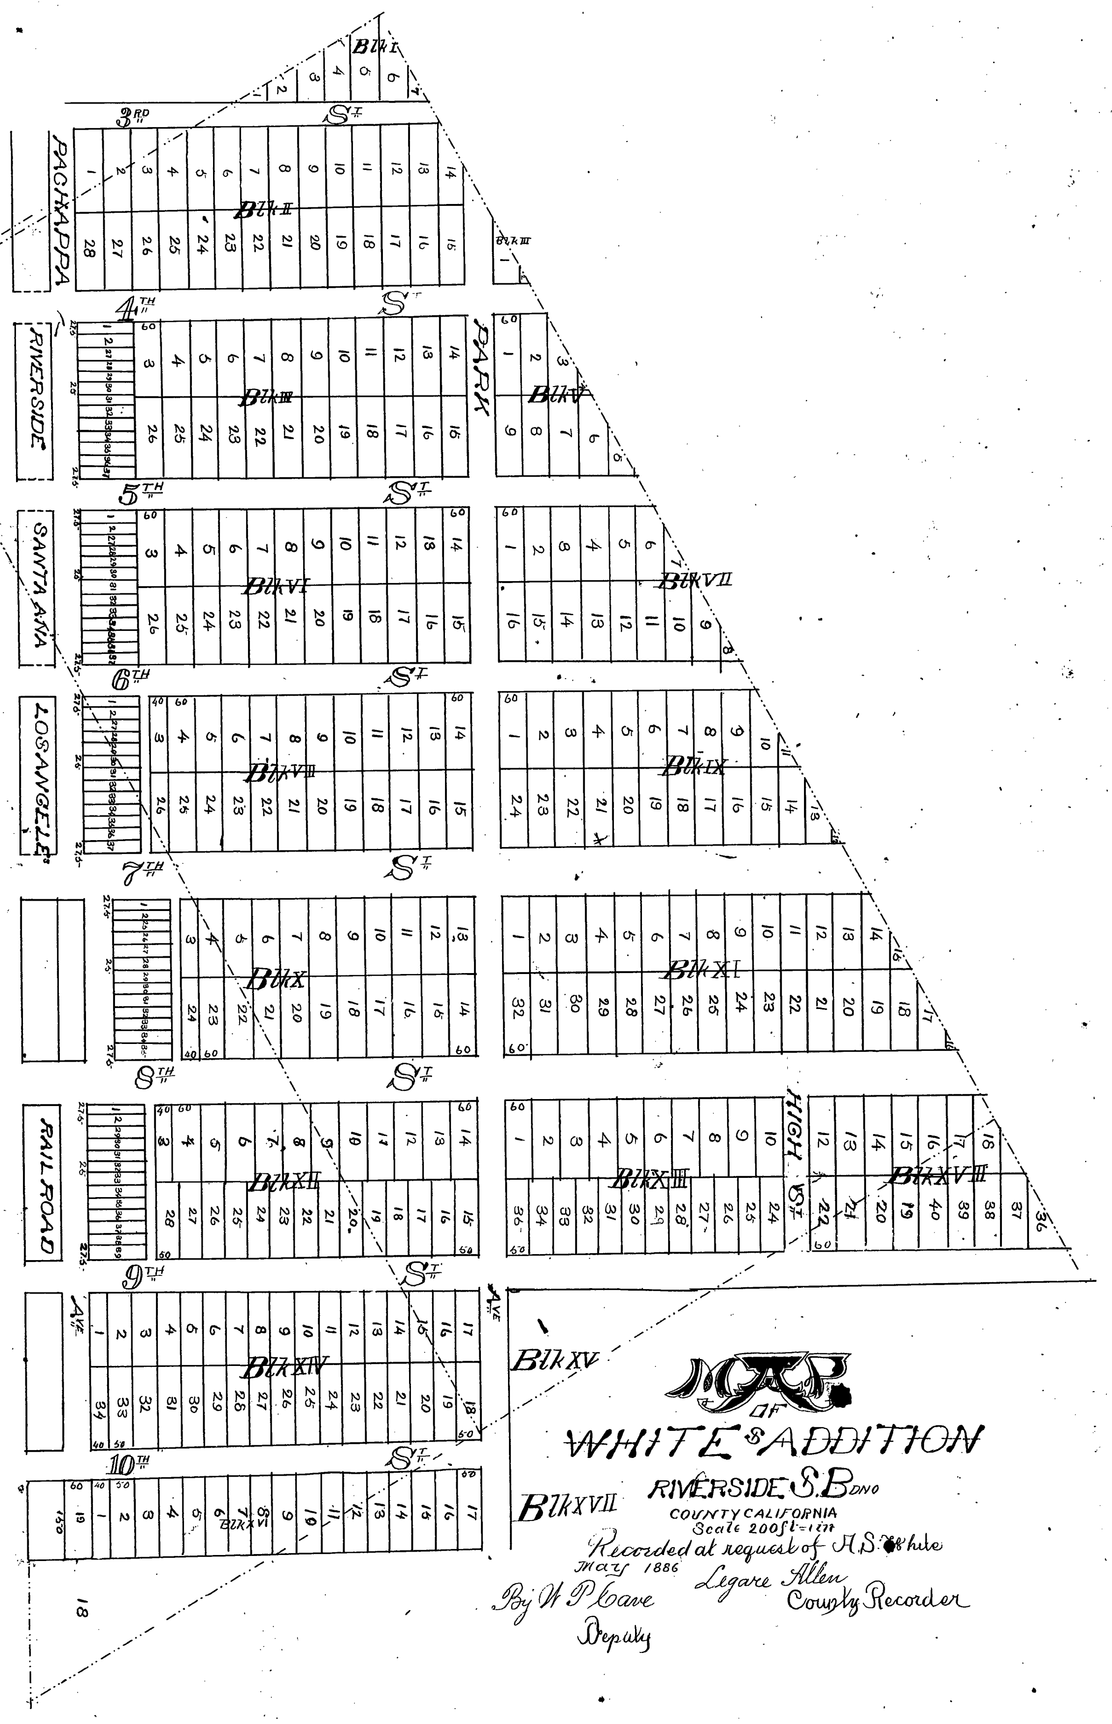
MAP
OF
WHITE'S ADDITION
RIVERSIDE S.B. CO
COUNTY CALIFORNIA
Scale 200 ft = 1 in
Recorded at request of H.S. White
May 1886
Legare Allen
County Recorder
By H P Cave
Deputy
PACHAPPA
RIVERSIDE
SANTA ANA
LOS ANGELES
RAILROAD
PARK
HIGH
3RD ST
4TH ST
5TH ST
6TH ST
7TH ST
8TH ST
9TH ST
10TH ST
Blk I
Blk II
Blk III
Blk IV
Blk V
Blk VI
Blk VII
Blk VIII
Blk IX
Blk X
Blk XI
Blk XII
Blk XIII
Blk XIV
Blk XV
Blk XVI
Blk XVII
Blk XVIII