Map of
SUBDIVISION OF
D C TWOGOOD'S
ORANGE GROVE TRACT BEING
Lots 151 and 152 and part of lot 150
of the lands of the
S. C. C. Assn
Subdivided Sept 1887
By J. C. Newman C.E.
Scale 100 ft = 1 in

State of California
County of San Bernardino } ss.

On this 26th day of October in the year One Thousand Eight hundred & Eighty Eight, before me H. C. Hibbard a Notary Public in and for said County, residing therein, duly commissioned and sworn, personally appeared H. C. Twogood of Riverside California known to me to be the person described in, whose name is subscribed to and who executed the within instrument, and he acknowledged to me that he executed the same.

(Seal)

In witness whereof I have hereunto set my hand, and affixed my official seal at my office in the City of Riverside, County of San Bernardino, the day and year in this certificate first above written

H. C. Hibbard
Notary Public

Recorded at request of Wozencraft & Co Nov 1st 1888
Legare Allen Co Rec
By W P Cave
Dep.

Be it known that the undersigned H. C. Twogood owner at Riverside of the land situated and described as follows to wit: All of lots one hundred and fifty one and one hundred and fifty two and all that part of lot 150 that lies west of the west line of the right of way of the Reversed land & water Comp. Canal of the lands of the S. C. C. Assn. as surveyed by Goldworthy and Higbie a plat of which is of record in the office of Recorder of San Bdno County Cal. hereby acknowledge and certify that I procured and caused to be made a survey of the same by J. C. Newman C.E. of which this plat is a true plan for the purpose of record and I hereby devote & dedicate the streets thereon designated to the public use and benefit forever.

In testimony whereof I have hereunto set my hand & seal this 25th day of Oct 1888

H. C. Twogood

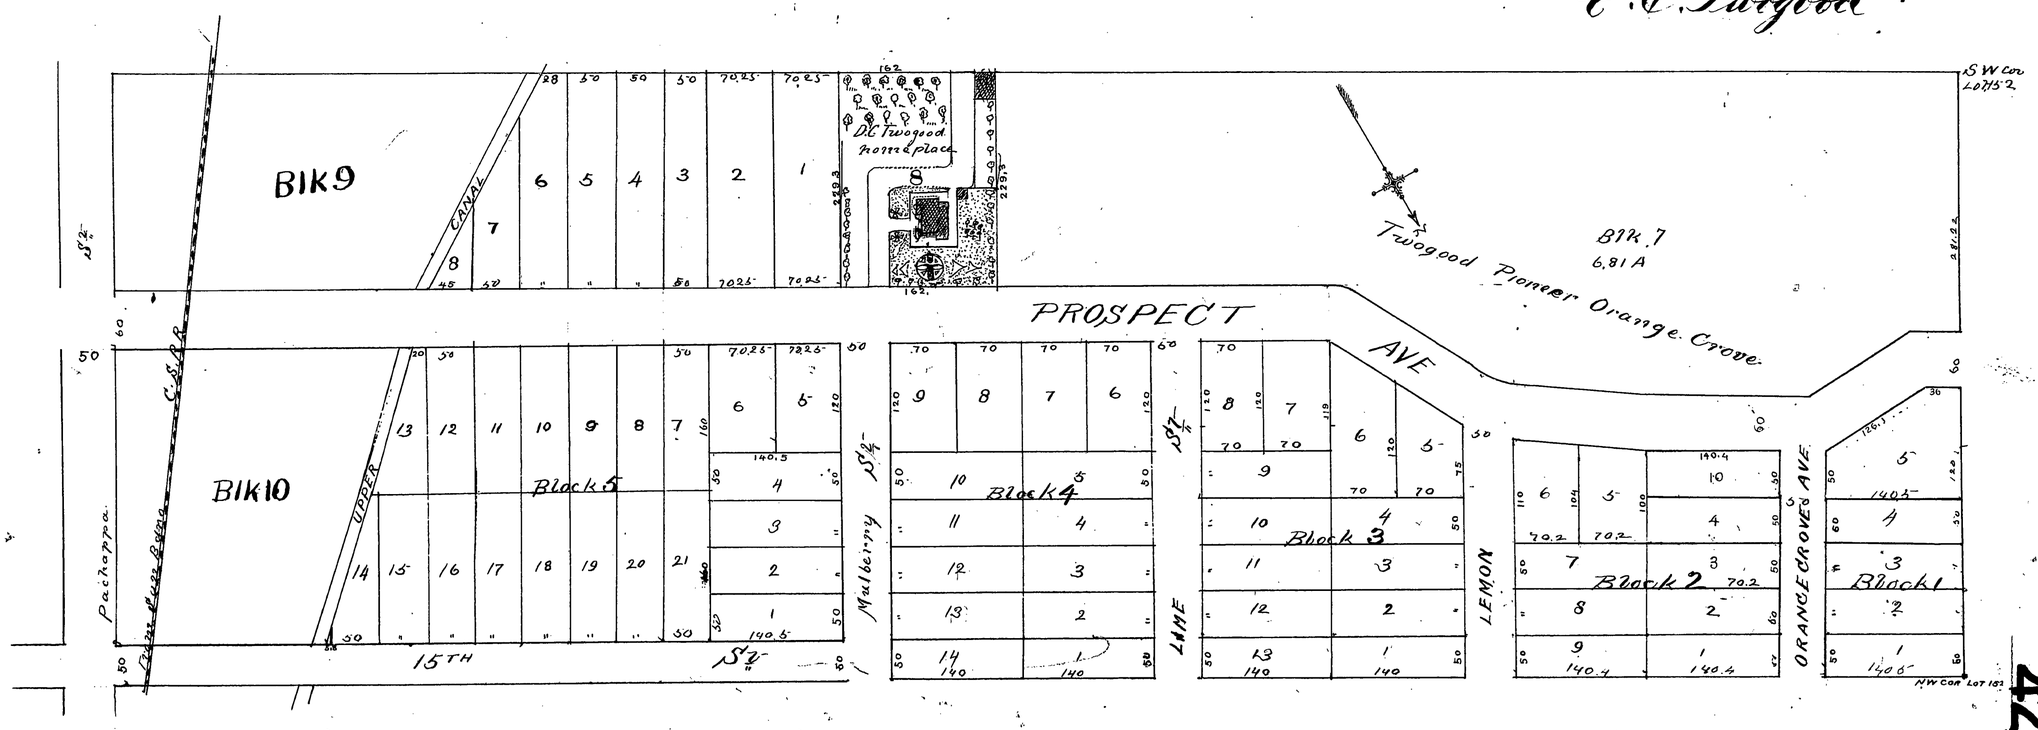

42