42

MAP OF RUBIDOUX HEIGHTS

RE-SUBDIVISION OF A PART OF

RUBIDOUX

in the city of Riverside

San Bernardino County Cal.

BY

SHEPARD & TEILMAN CIVIL ENGINEERS

SCALE 200 FEET TO 1 INCH

J. C. SHEPARD LICENSED SEAL SURVEYOR FRESNO CAL.

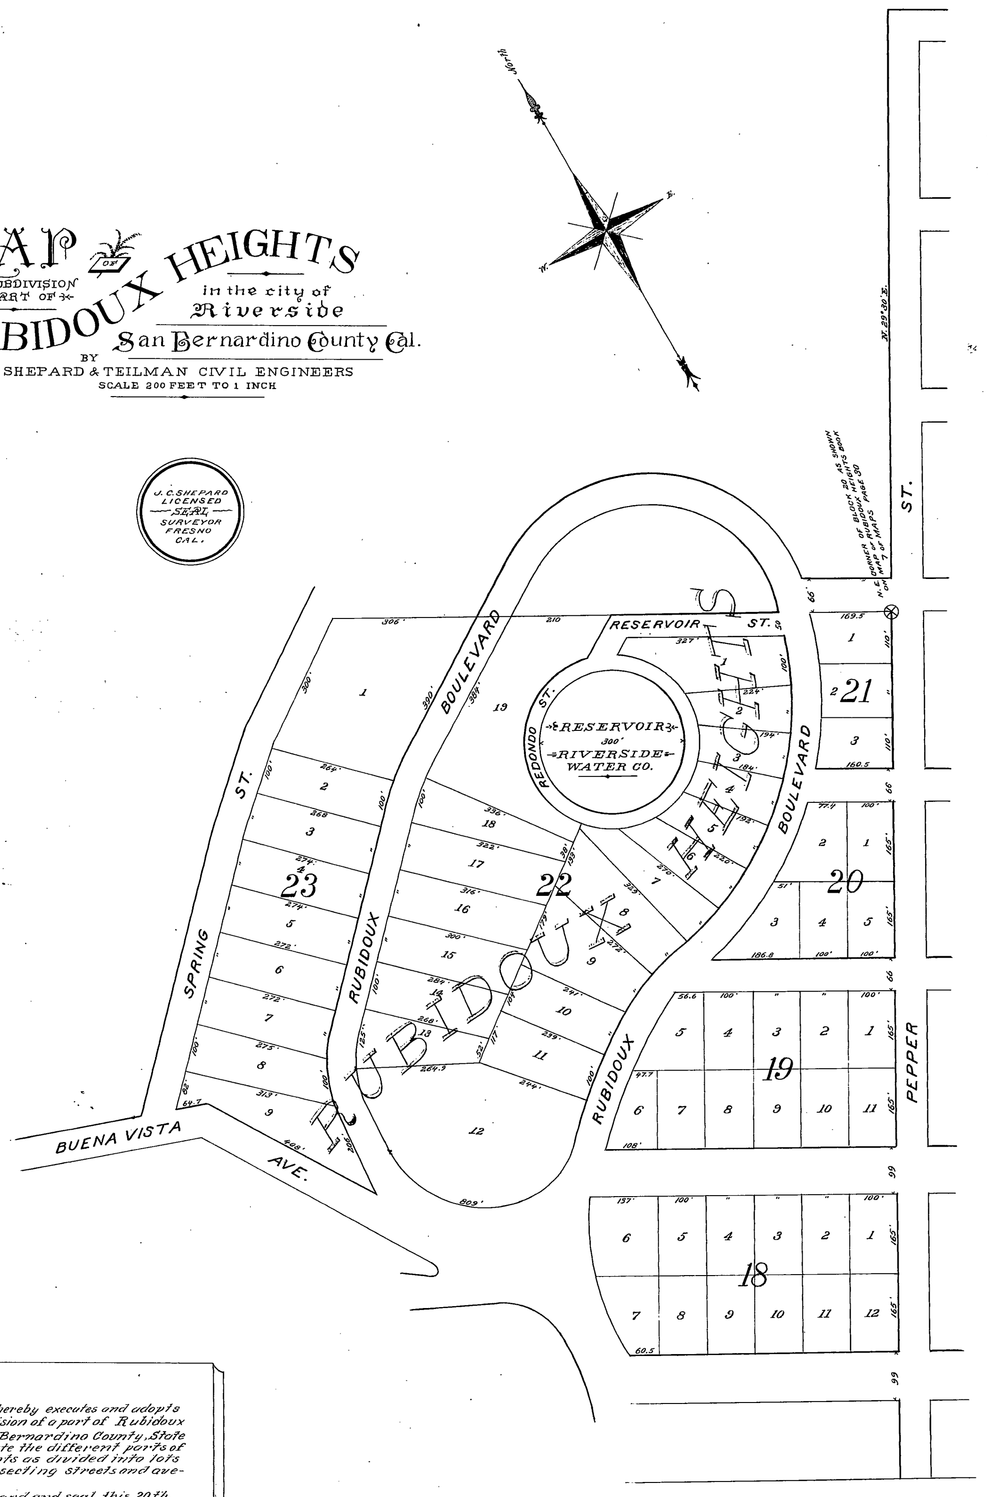

R. E. Houghton hereby executes and adopts this map of the Re subdivision of a part of Rubidoux Heights situated in San Bernardino County, State of California, to designate the different parts of land which it represents as divided into lots and blocks and intersecting streets and avenues.

Witness my hand and seal, this 20th. day of May 1892.

R. E. Houghton
By John G. North
his attorney in fact

State of California
County of San Bernardino } S.S.

On this 20th day of May, 1892, before me, a Notary Public in and for the said County of San Bernardino, State of California, personally appeared John G. North, known to me to be the person described in, and whose name is subscribed to the within instrument as the Attorney-in-fact of R. E. Houghton, and the said John G. North, duly acknowledged to me that he subscribed the name of R. E. Houghton thereto as principal, and his own name as Attorney-in-fact.

Wm Gird
Notary Public
in and for San Bernardino Co.
California

{Seal}

(ENDORSED)
Recorded at Request of
— JOHN G. NORTH —
MAY 21 1892
at 45 min past 11 A.M.
in Book 11 Maps Page 42
Records San Bernardino County
A. S. DAVIDSON
County Recorder
By H. L. NASH
Deputy Recorder

A true copy of the original recorded at the request of John G. North May 21st 1892 at 11.45 A.M.

E. B. Jones
Deputy

A. S. DAVIDSON
County Recorder