MASONIC GARDEN 1097-B
M.B. 36/40

MASONIC GARDEN
CRESTLAWN MEMORIAL PARK

A portion of Section 33, Township 2 South, Range 4 West, according to Surveyor's General Survey of the Rancho La Sierra Sequoia, as shown on Map Book 8 page 70, Records of Riverside County, California.

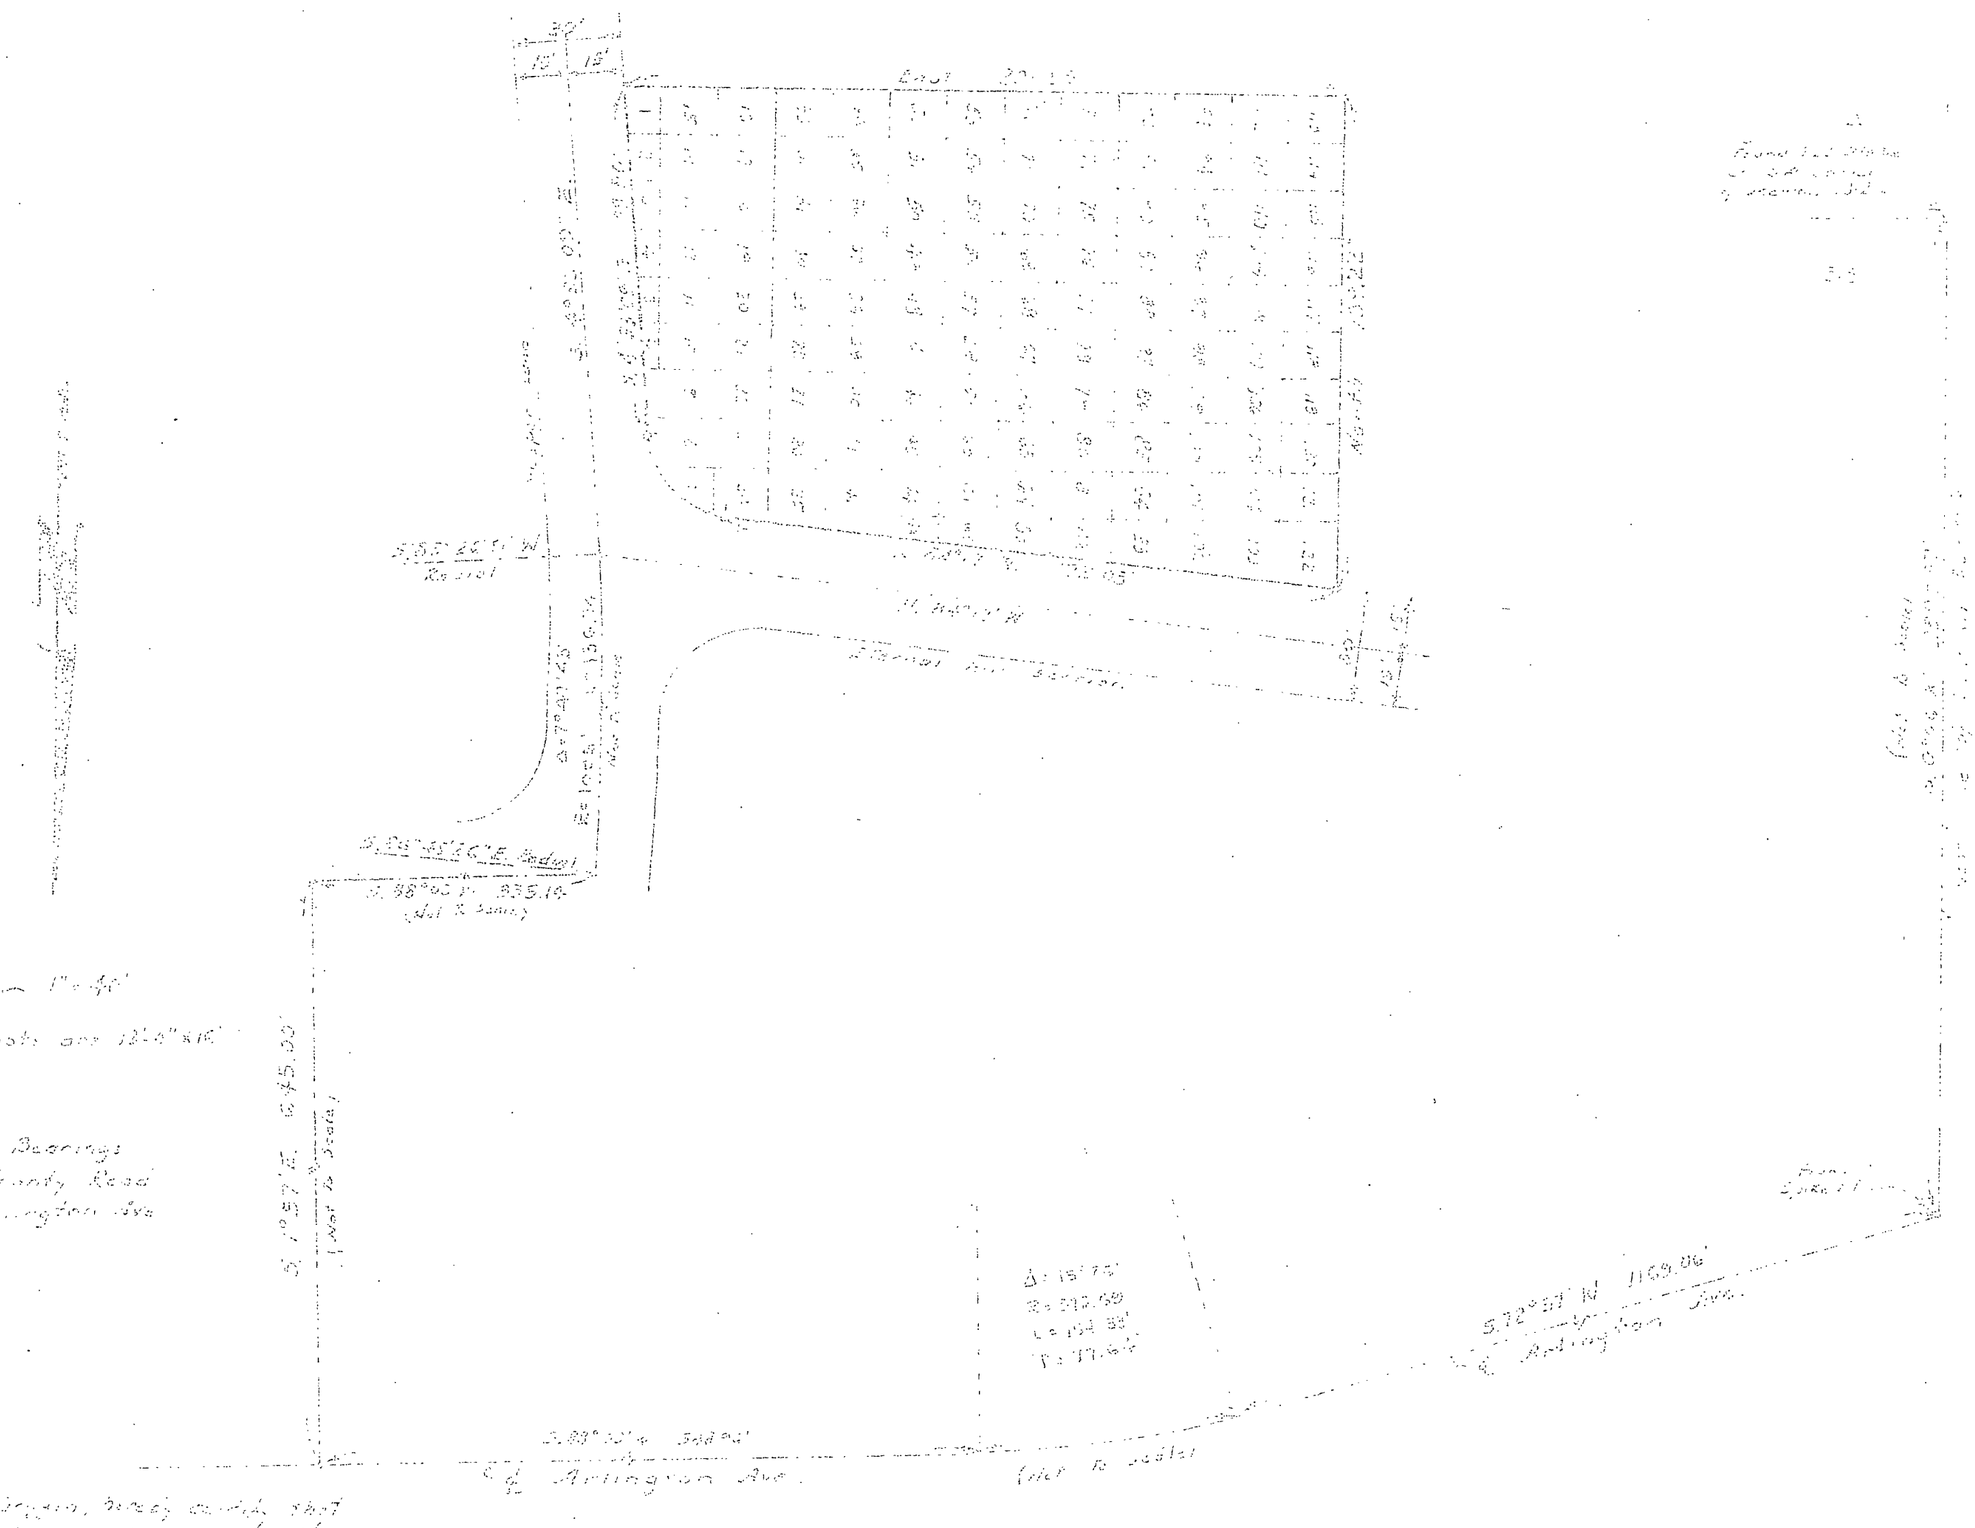

I, [illegible], hereby certify that I am a licensed surveyor of the State of California and that this map, consisting of 1 sheet correctly represents a survey made under my supervision, November 1956, and that the survey is true and complete as hereon shown.

[illegible]
L.S. #2023

We hereby certify that we are the owners of an fee simple right, title or interest in the land within the subdivision shown hereon to be conveyed prior ownership of one (1) sheet; that we are the only parties whose consent is necessary to convey title to said land; and we hereby consent to making and filing of said subdivision map in conformity with the records herein.

CRESTLAWN MEMORIAL PARK ASSN.
a corporation

by Roy A. Wilber President
by A. H. [illegible] Vice President

State of California } ss.
County of Riverside }

On this 10th day of December 1956 before me, the undersigned, a Notary Public in and for said County and State, personally appeared Roy A. Wilber known to me to be the President and Harry H. Wilson known to me to be the Vice-President of the corporation that executed the within instrument and they acknowledged to me that they executed the same.

In witness whereof I have hereunto set my hand and affixed my official seal the day and year in this certificate first above written.

Beverly E. Stengquist
Notary Public in and for the County of Riverside State of California
My commission expires June 21, 1960

M.B. 36/40

M.B. 36/40

MASONIC GARDEN 1097-B

CRESTLAWN MEM. PK