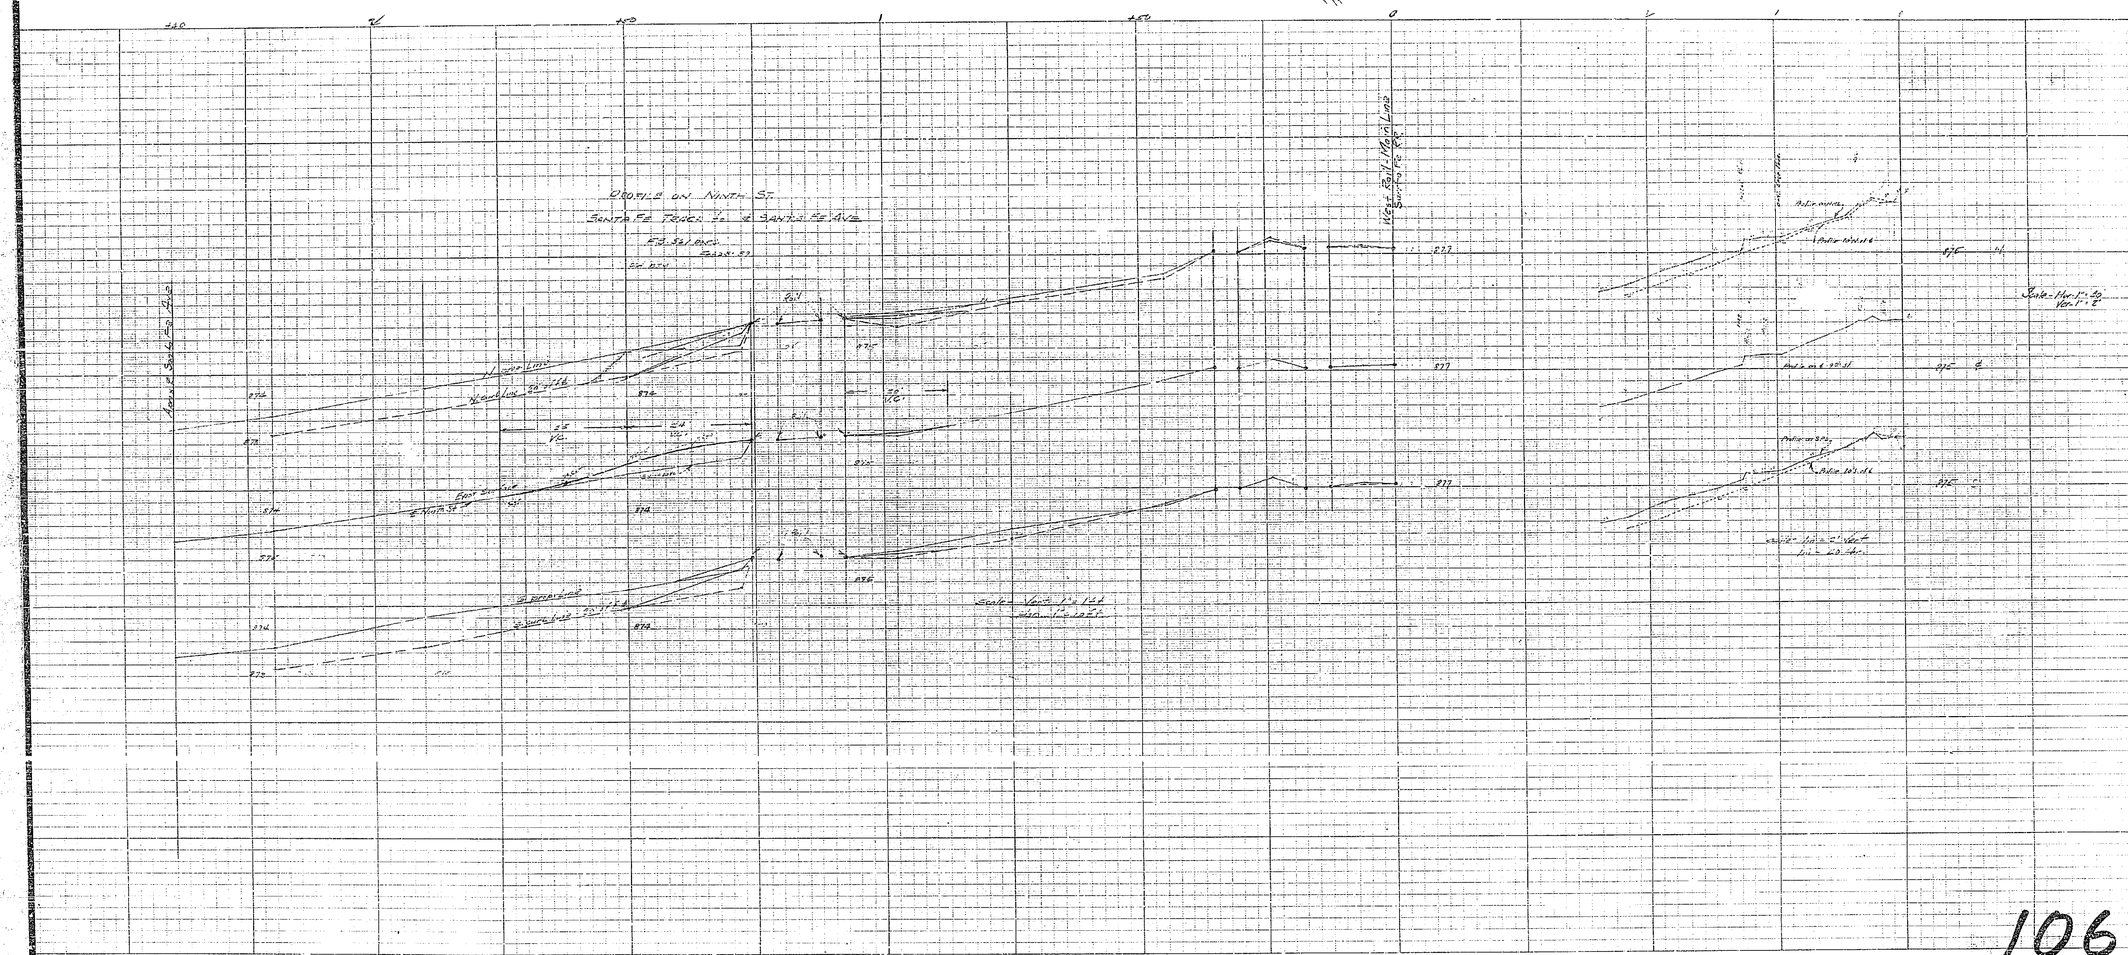
PROFILE ON NINTH ST.
SANTA FE TRACK No. 4 SANTA FE AVE.
West Rail Main Line
Santa Fe RR.
Scale - Hor. 1" = 40'
Ver. 1" = 2'
Scale - Hor. 1" = 1'
Ver. 1" = 20 Hor.
Scale - Vert. 1" = 1'
Hor. 1" = 10 ft.

106