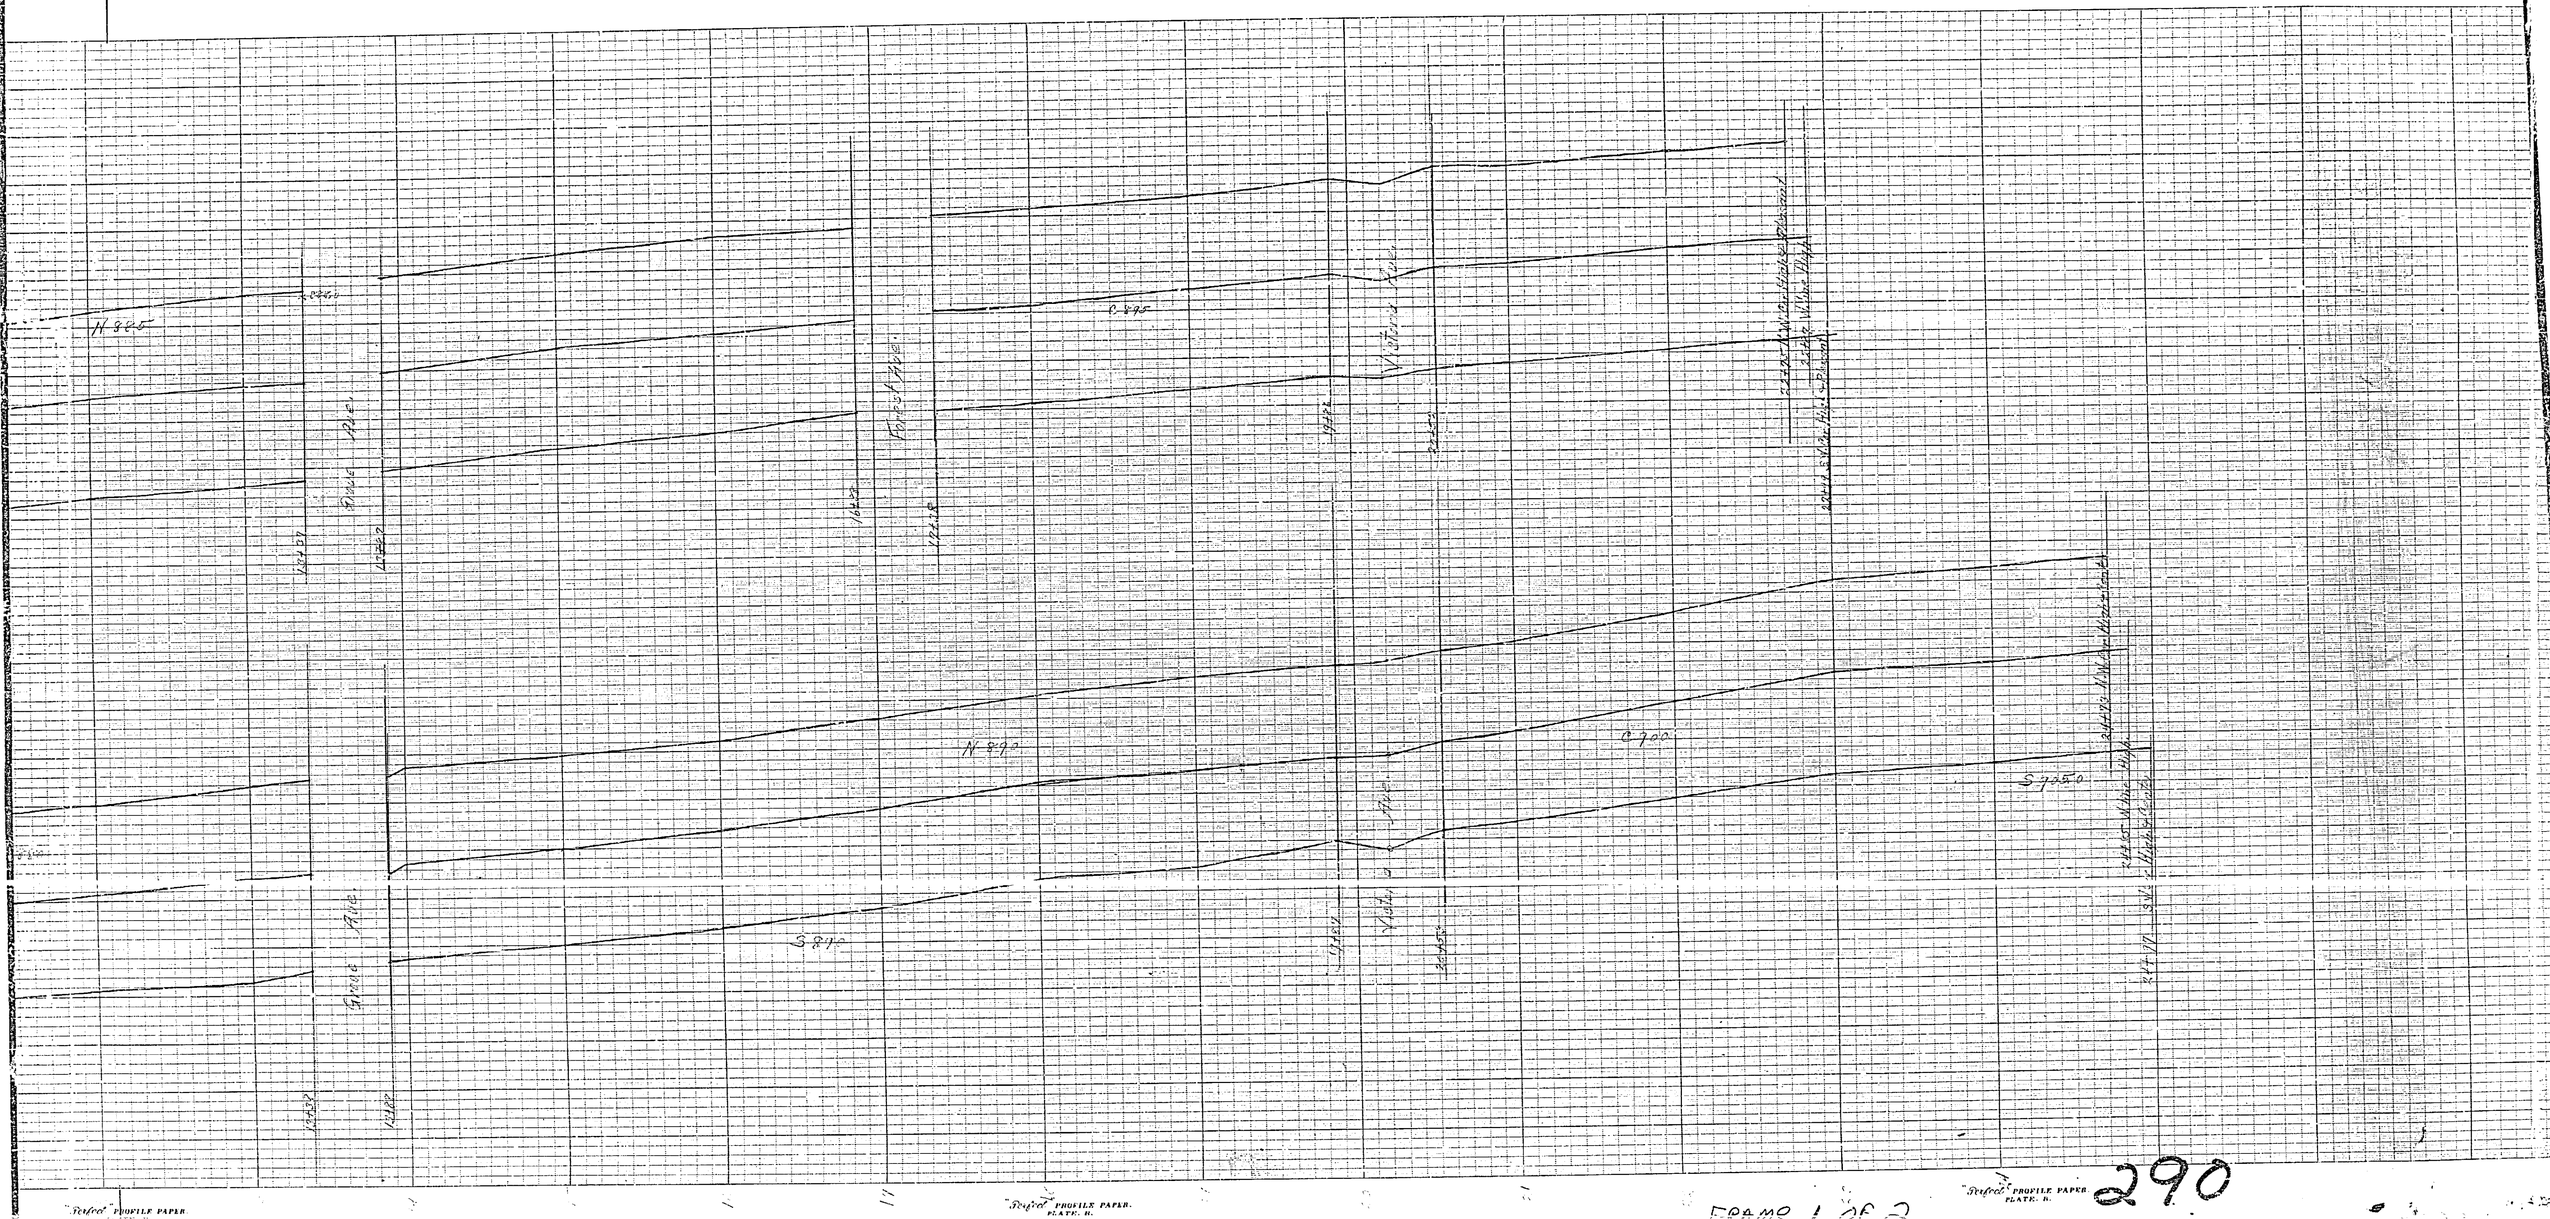

"Perfect" PROFILE PAPER PLATE. H.

"Perfect" PROFILE PAPER PLATE. H.

"Perfect" PROFILE PAPER PLATE. H.

290

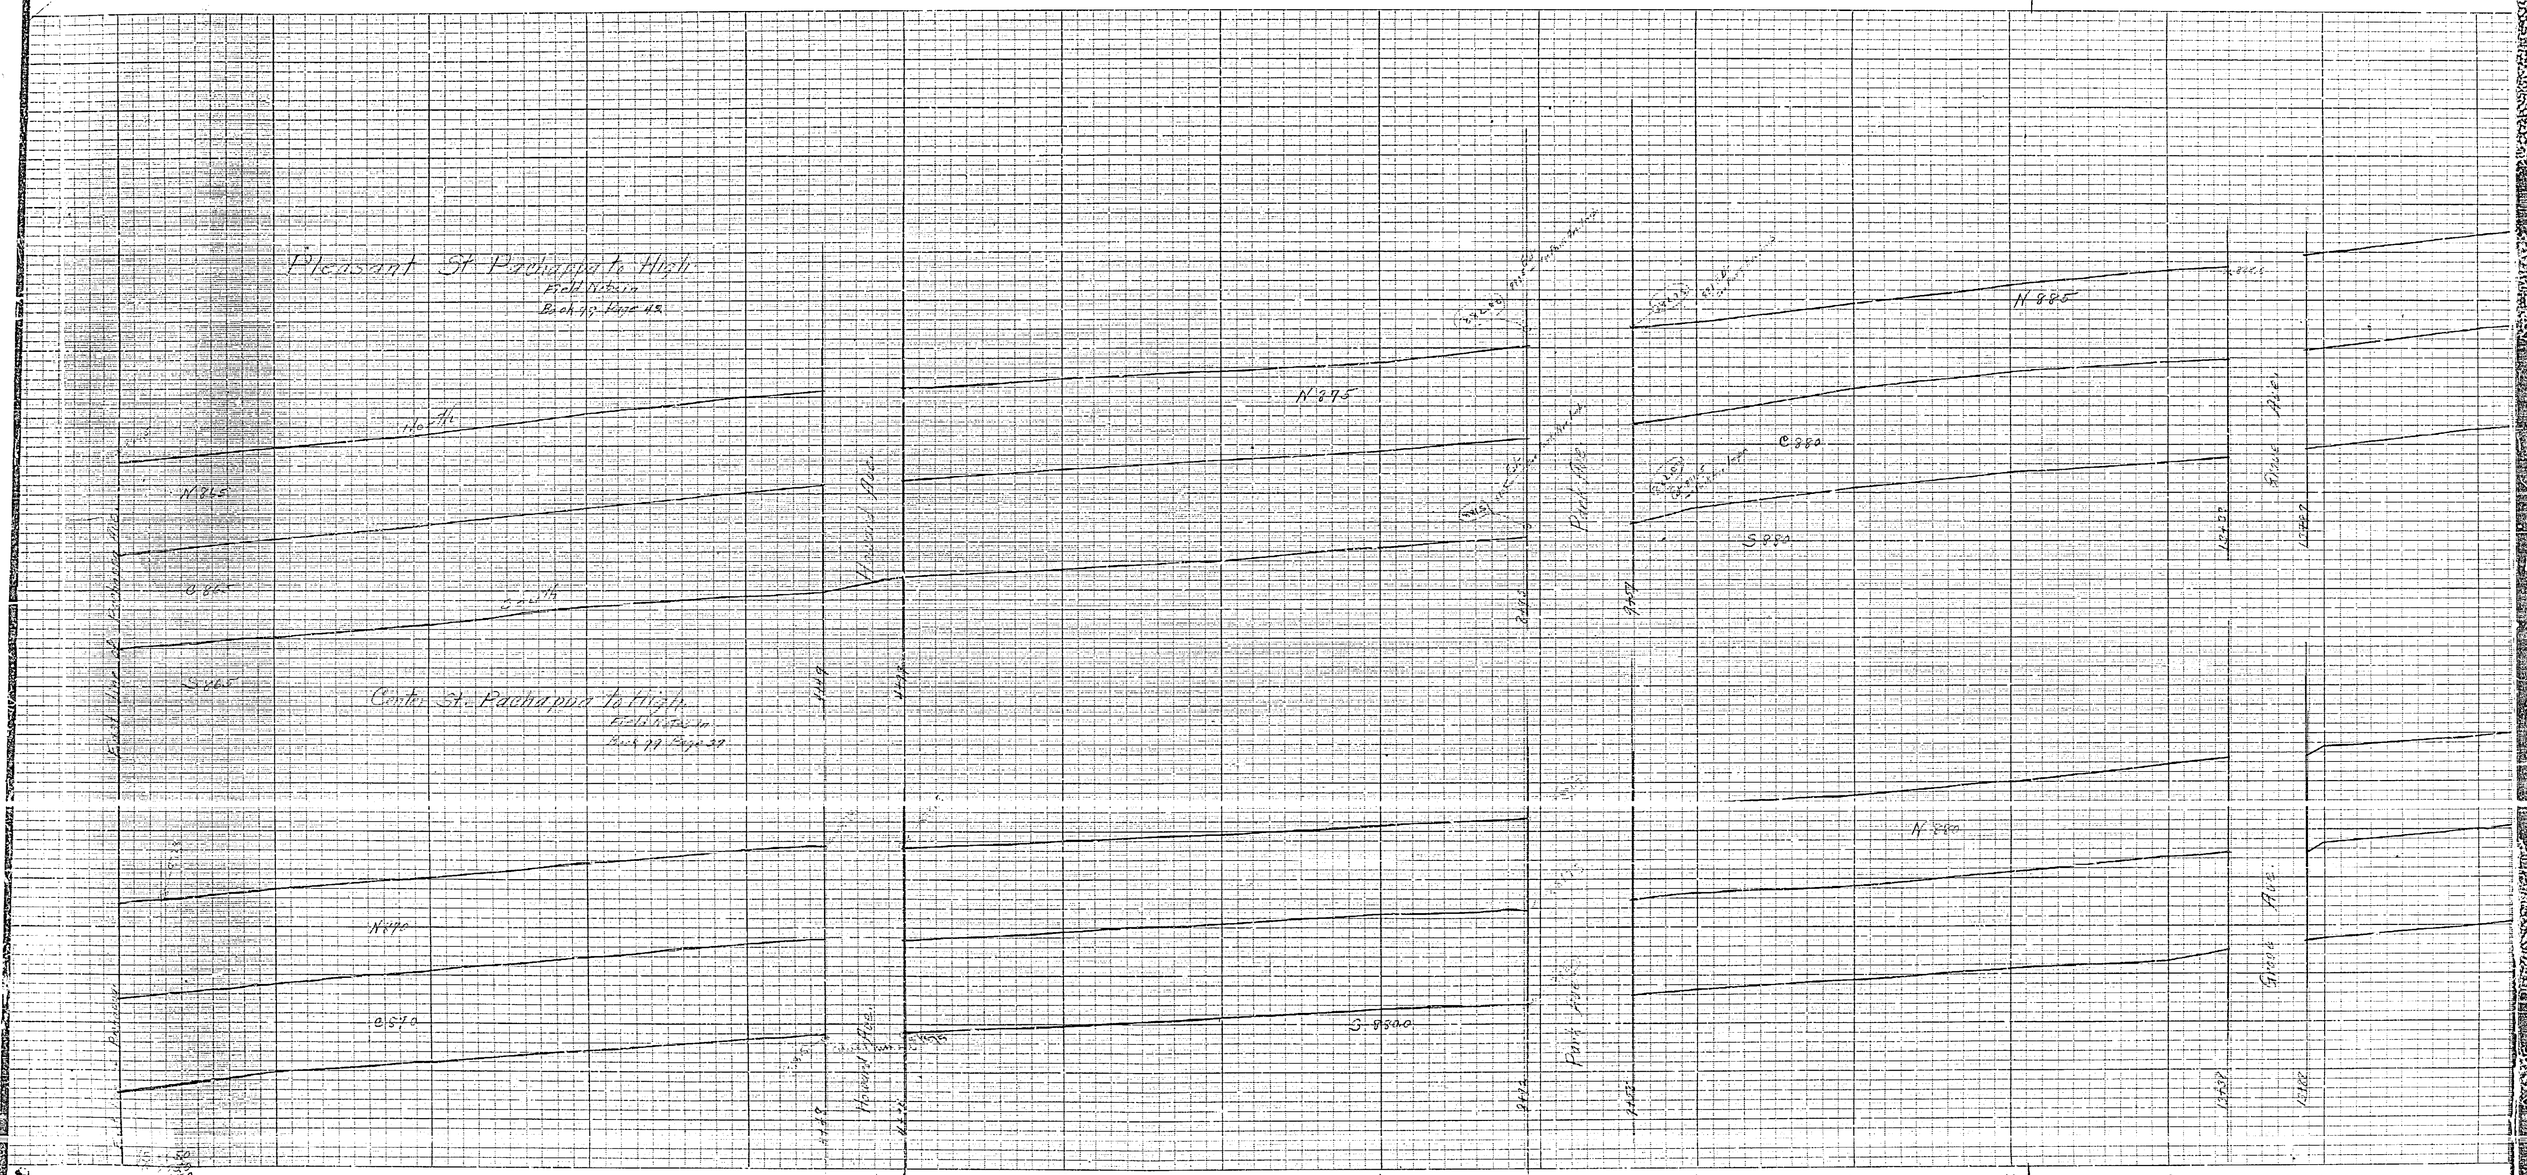
Pleasant St Pachappa to High
Field Notes in
Book 99 Page 42
North
South
N 865
C 865
S 865
N 875
C 880
S 880
N 885
Center St. Pachappa to High
Field Notes in
Book 99 Page 37
N 870
C 870
S 880
N 880
Howard Ave.
Park Ave.
Grove Ave.
"Perfect" PROFILE PAPER. PLATE. H.

FRAME 2 OF 2