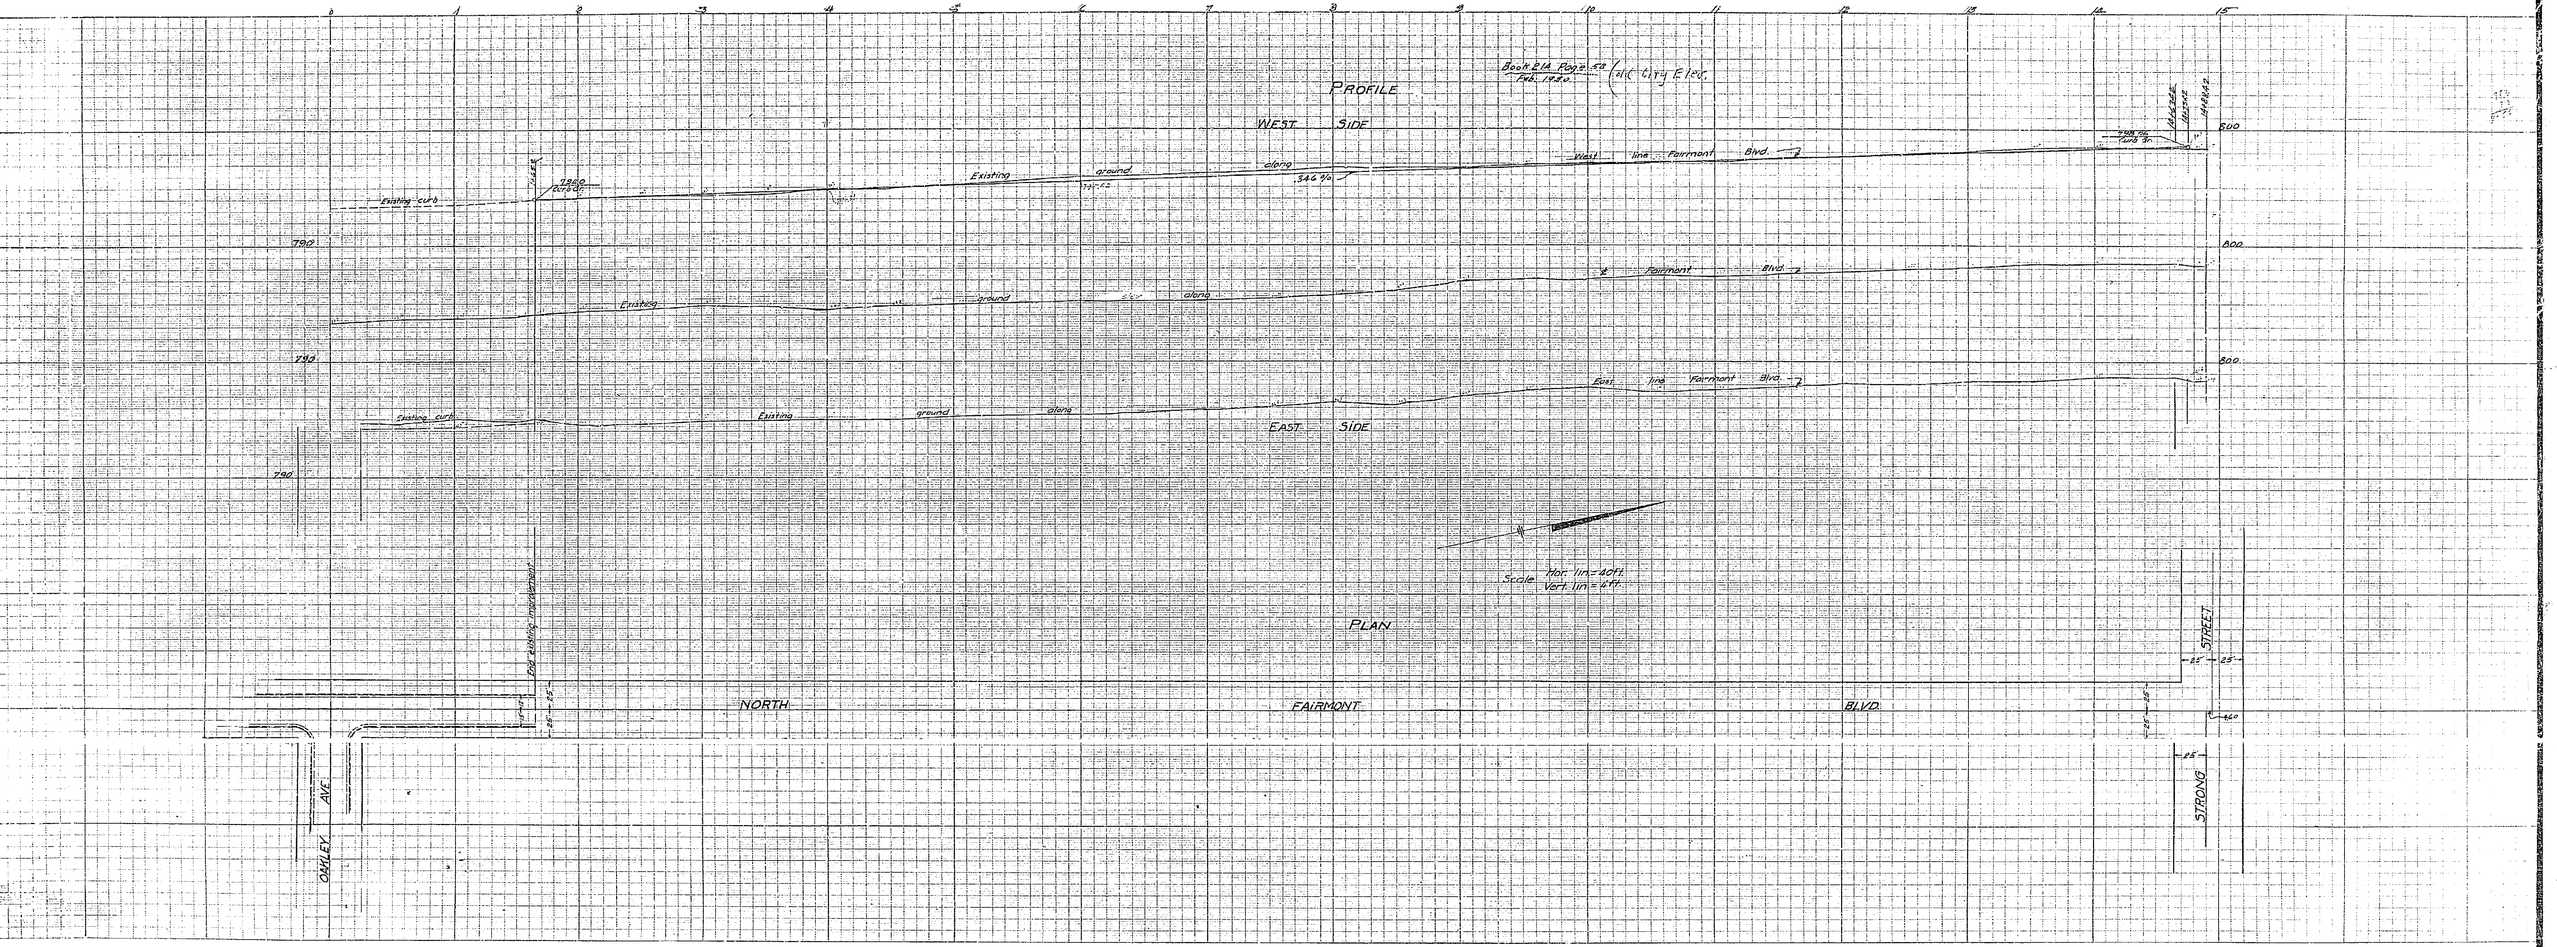
PROFILE
WEST SIDE
Existing ground along
Existing curb
West line Fairmont Blvd.
Fairmont Blvd.
East line Fairmont Blvd.
EAST SIDE
Scale Hor. 1in.=40ft. Vert. 1in.=4ft.
PLAN
NORTH FAIRMONT BLVD.
OAKLEY AVE
STRONG STREET
790
800

331