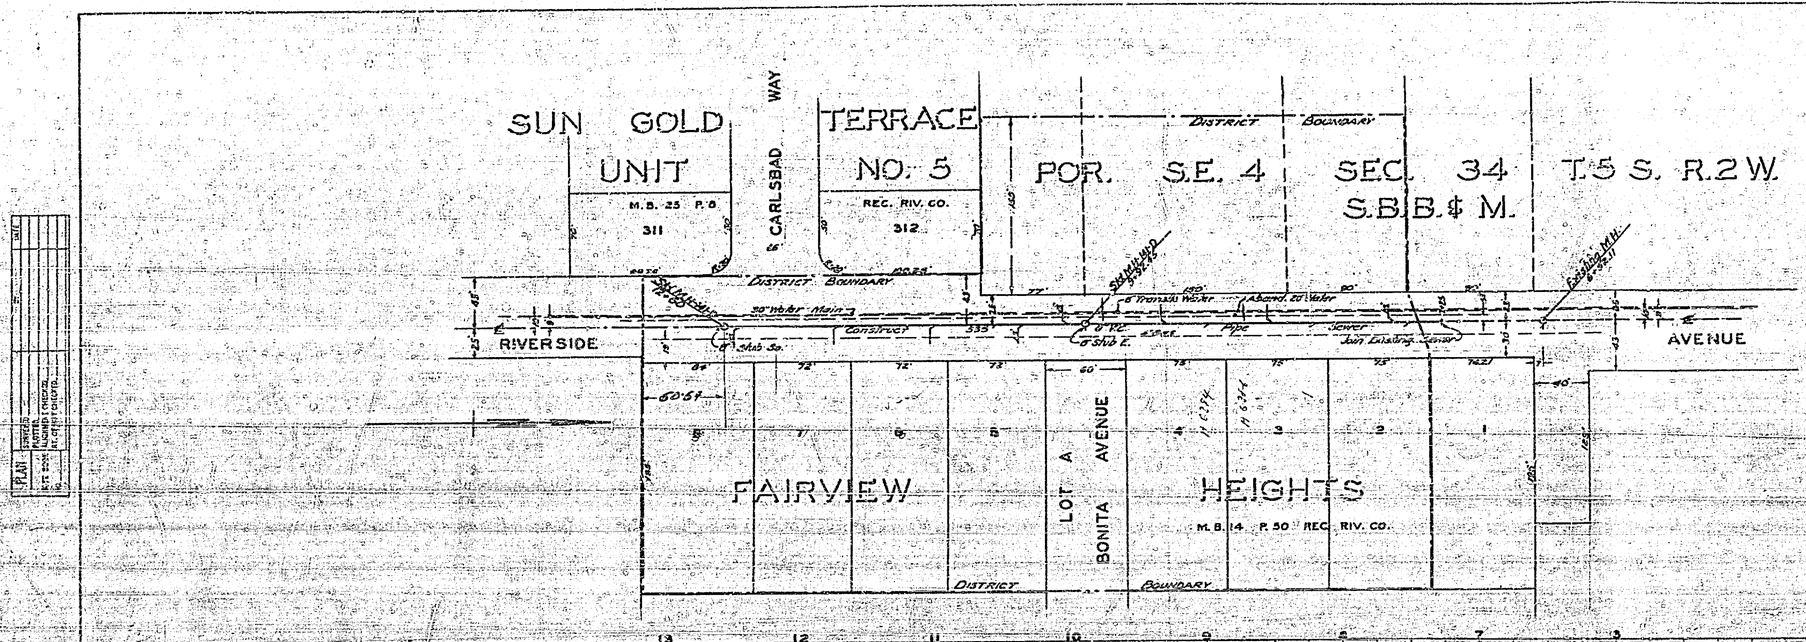
SUN GOLD UNIT
M.B. 25 P.6
311
CARLSBAD WAY
TERRACE NO. 5
REC. RIV. CO.
312
POR. S.E. 4 SEC. 34 T.5 S. R.2W. S.B.B.& M.
DISTRICT BOUNDARY
DISTRICT BOUNDARY
RIVERSIDE AVENUE
30" Water Main
Construct
6" Pvc. Sewer Pipe
Join Existing Sewer
6" Trans. Water
Aband. 20" Water
FAIRVIEW HEIGHTS
M.B. 14 P. 50 REC. RIV. CO.
LOT A
BONITA AVENUE
DISTRICT BOUNDARY
3 Sew. Mhs.
8" Sew. V.C. Pipe
20" Water Main
8" Sew. V.C. Pipe
Existing Sewer
Existing Mh.
Existing Mh.
Proposed Mh.
Proposed Mh.
Proposed