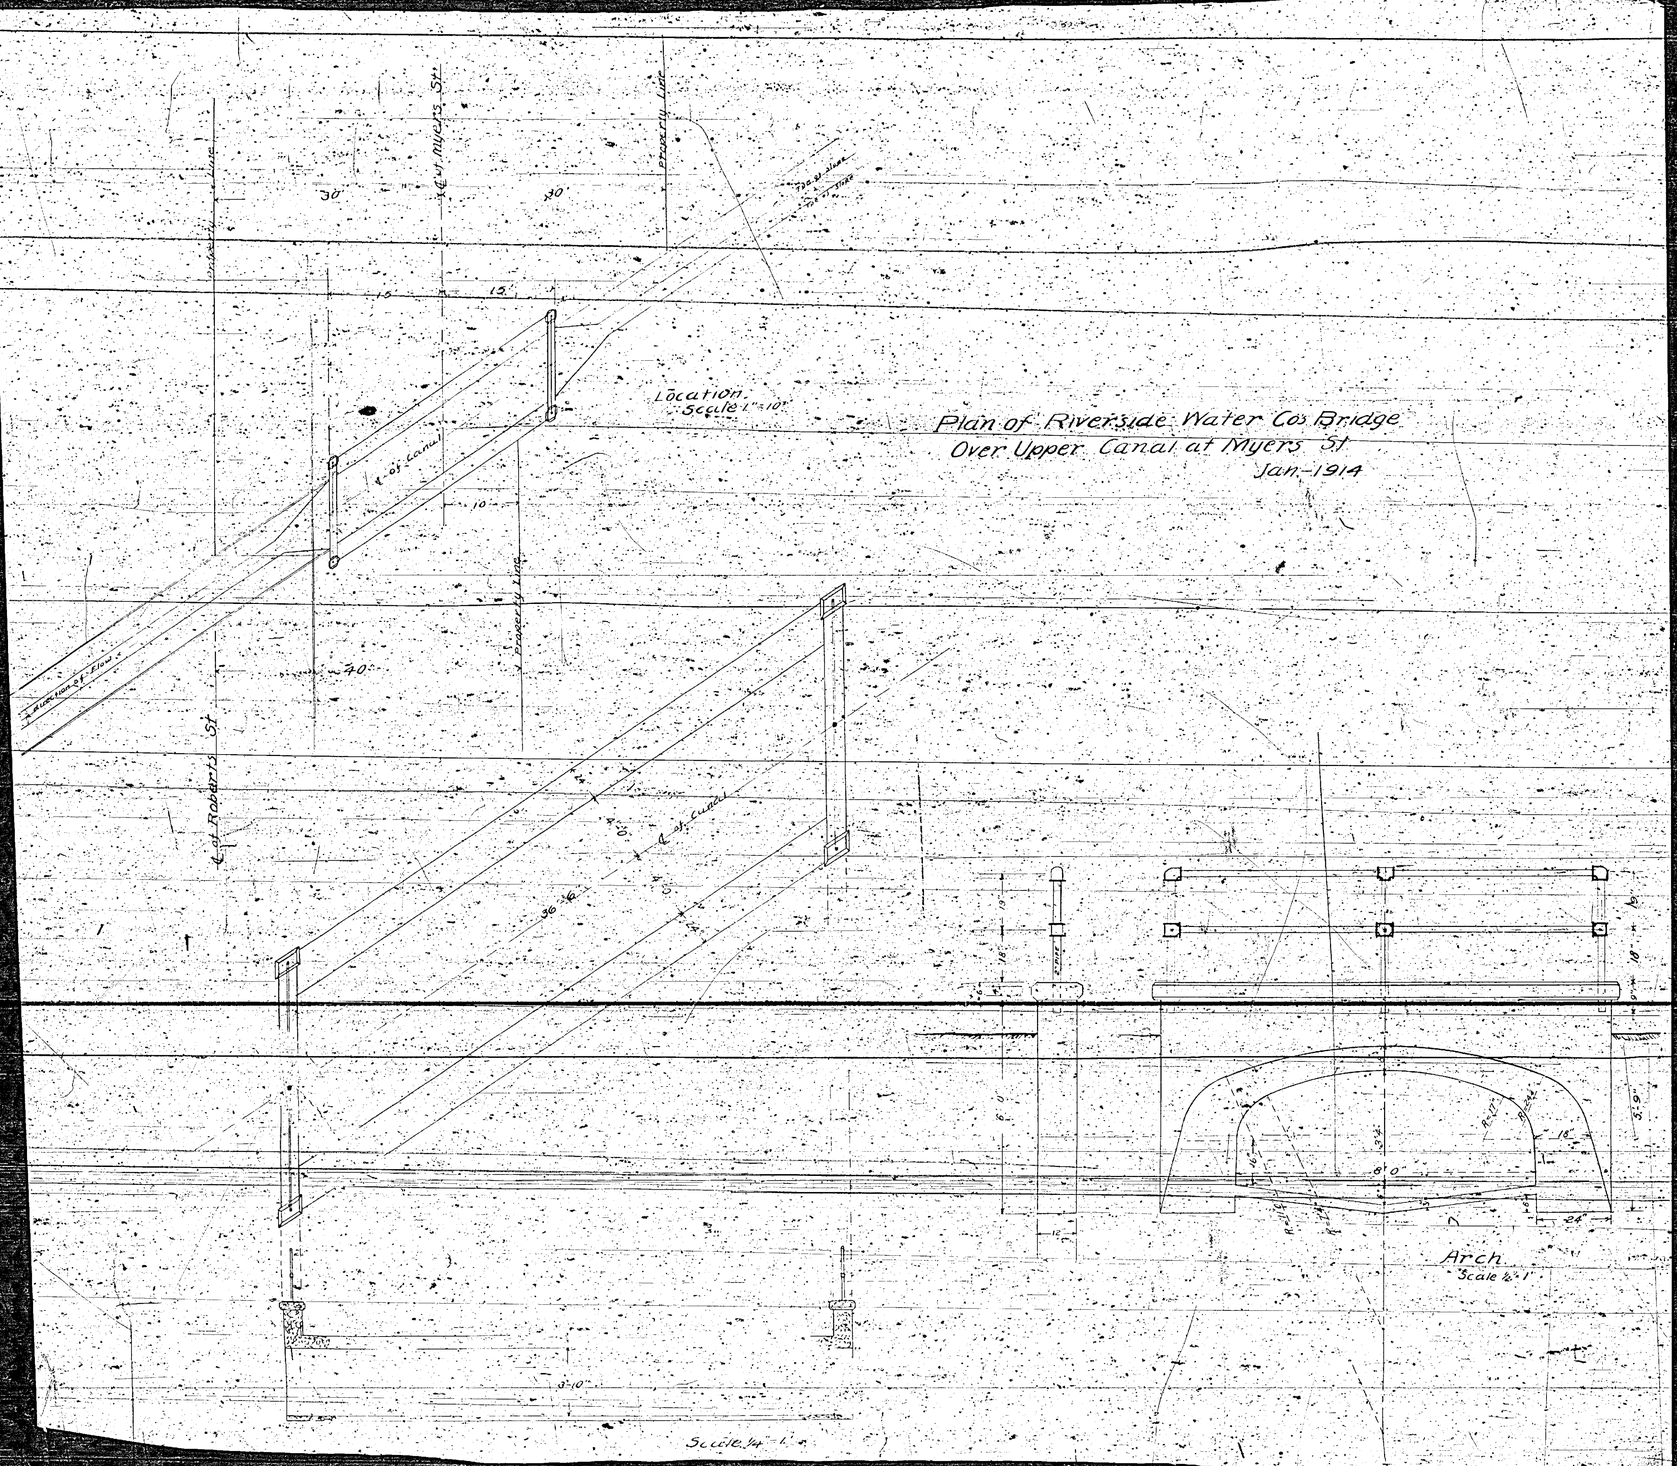Plan of Riverside Water Co's Bridge
Over Upper Canal at Myers St
Jan-1914