Pl m 37/8

IN THE COUNTY OF RIVERSIDE, STATE OF CALIFORNIA

SHEET 2 OF 2 SHEETS

PARCEL MAP NO. 8309

BEING A DIVISION OF A PORTION OF THE NW 1/4 OF SEC. 35
T. 4 S., R. 2 W., S.B.M.

DENNIS J. BENNETT, LICENSED LAND SURVEYOR
MARCH, 1977

SCALE: 1" = 200'

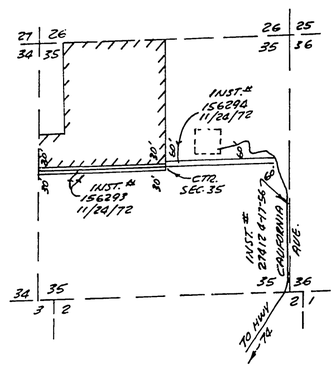

LEGAL ACCESS PLAT
SCALE 1" = 2000'

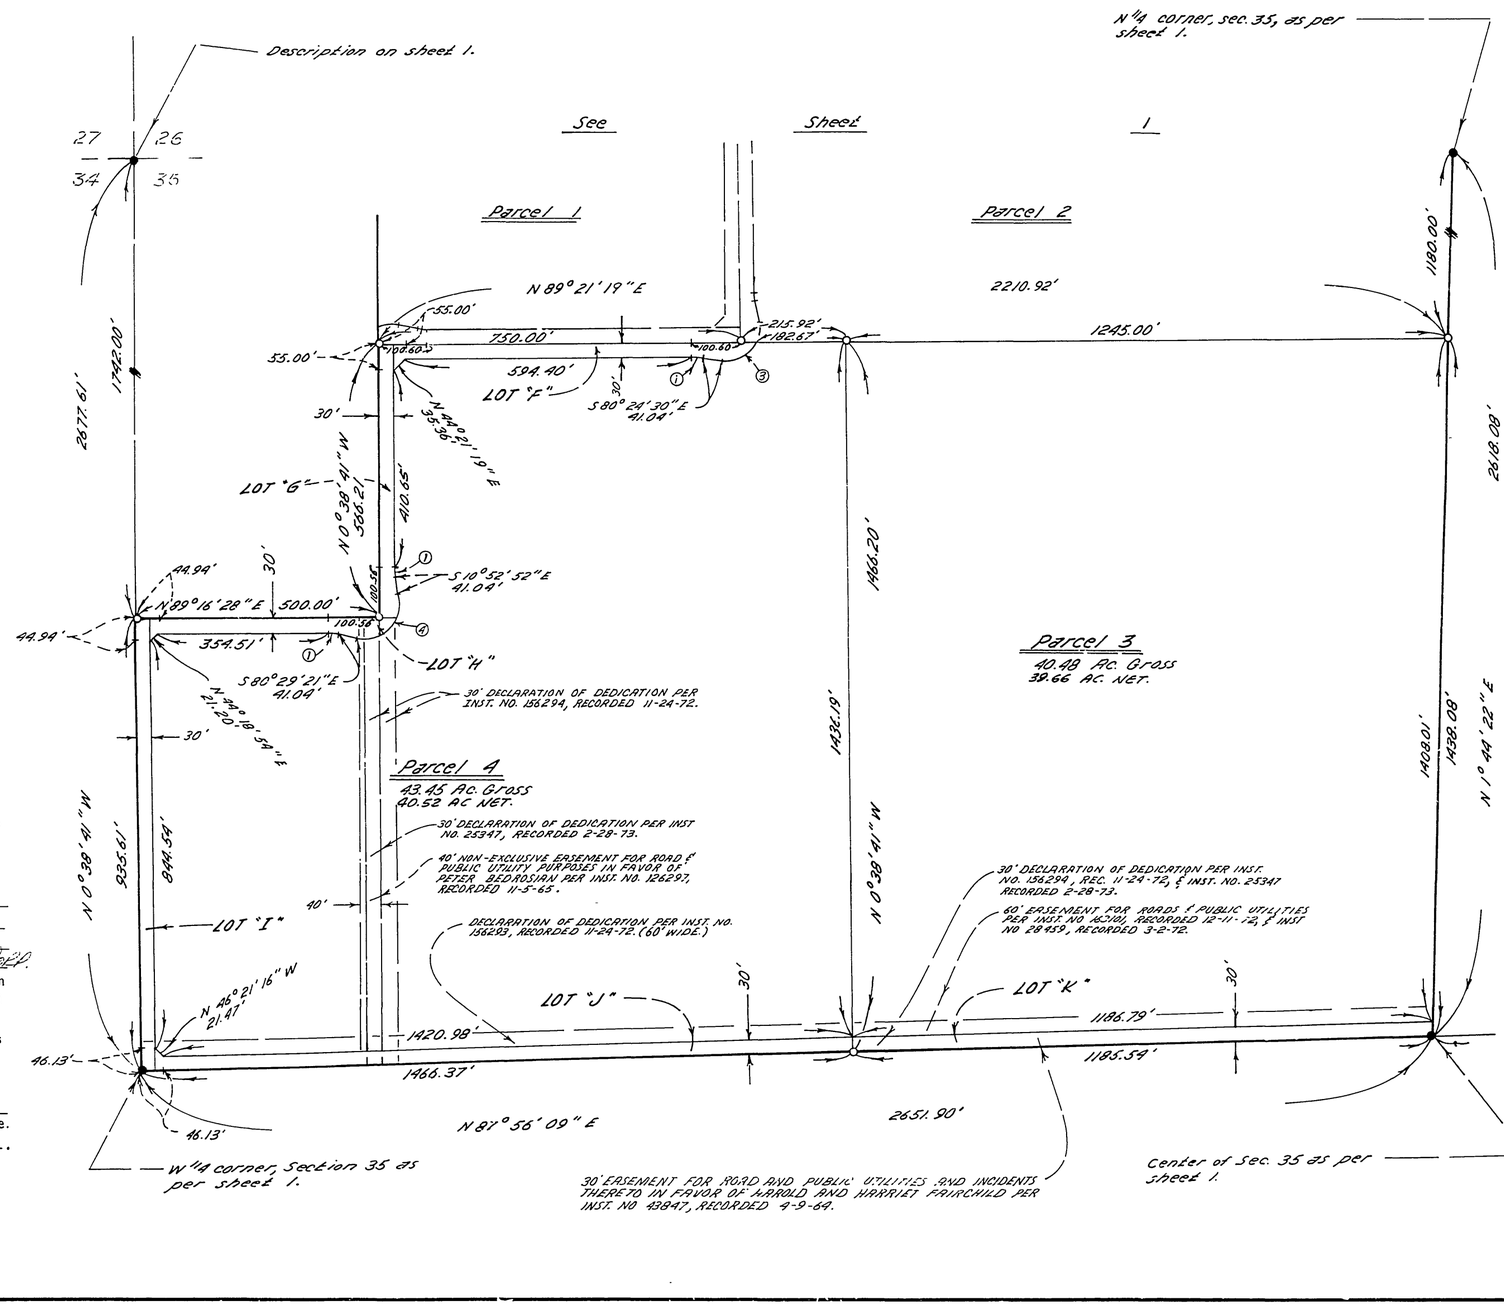

CURVE DATA				
	Δ	R	L	T
①	10° 14' 11"	100.00'	17.87'	8.95'
②	35° 36' 48"	70.00'	43.51'	22.48'
③	74° 51' 34"	70.00'	91.46'	53.58'
④	110° 23' 31"	70.00'	134.87'	100.70'

NOTARY ACKNOWLEDGEMENT

State of California } ss
County of Riverside }

On this 9th day of JUNE, 1977, before me PATRICIA D. MORRISON, a Notary Public in and for said County and State personally appeared R. A. SEGLER, known to be the PRES. and CHARLENE E. [illegible], known to be the SECRETARY of SADDLE SERVICE CORP., the Corporation that executed the within instrument and acknowledged to me that said Corporation executed the within instrument pursuant to its bylaws or a resolution of its Board of Directors.

Witness my hand and official seal.

Patricia D. Morrison

Notary Public in and for said County and State.
My Commission Expires July 20-78.

OFFICIAL SEAL
PATRICIA D. MORRISON
NOTARY PUBLIC-CALIFORNIA
PRINCIPAL OFFICE IN
RIVERSIDE COUNTY
Commission Expires July 20, 1978

SAVE PMB 37/8

SAVE PMB 37/8

RECEIVED
JUN 10 2003
DEPT. OF PUBLIC WORKS