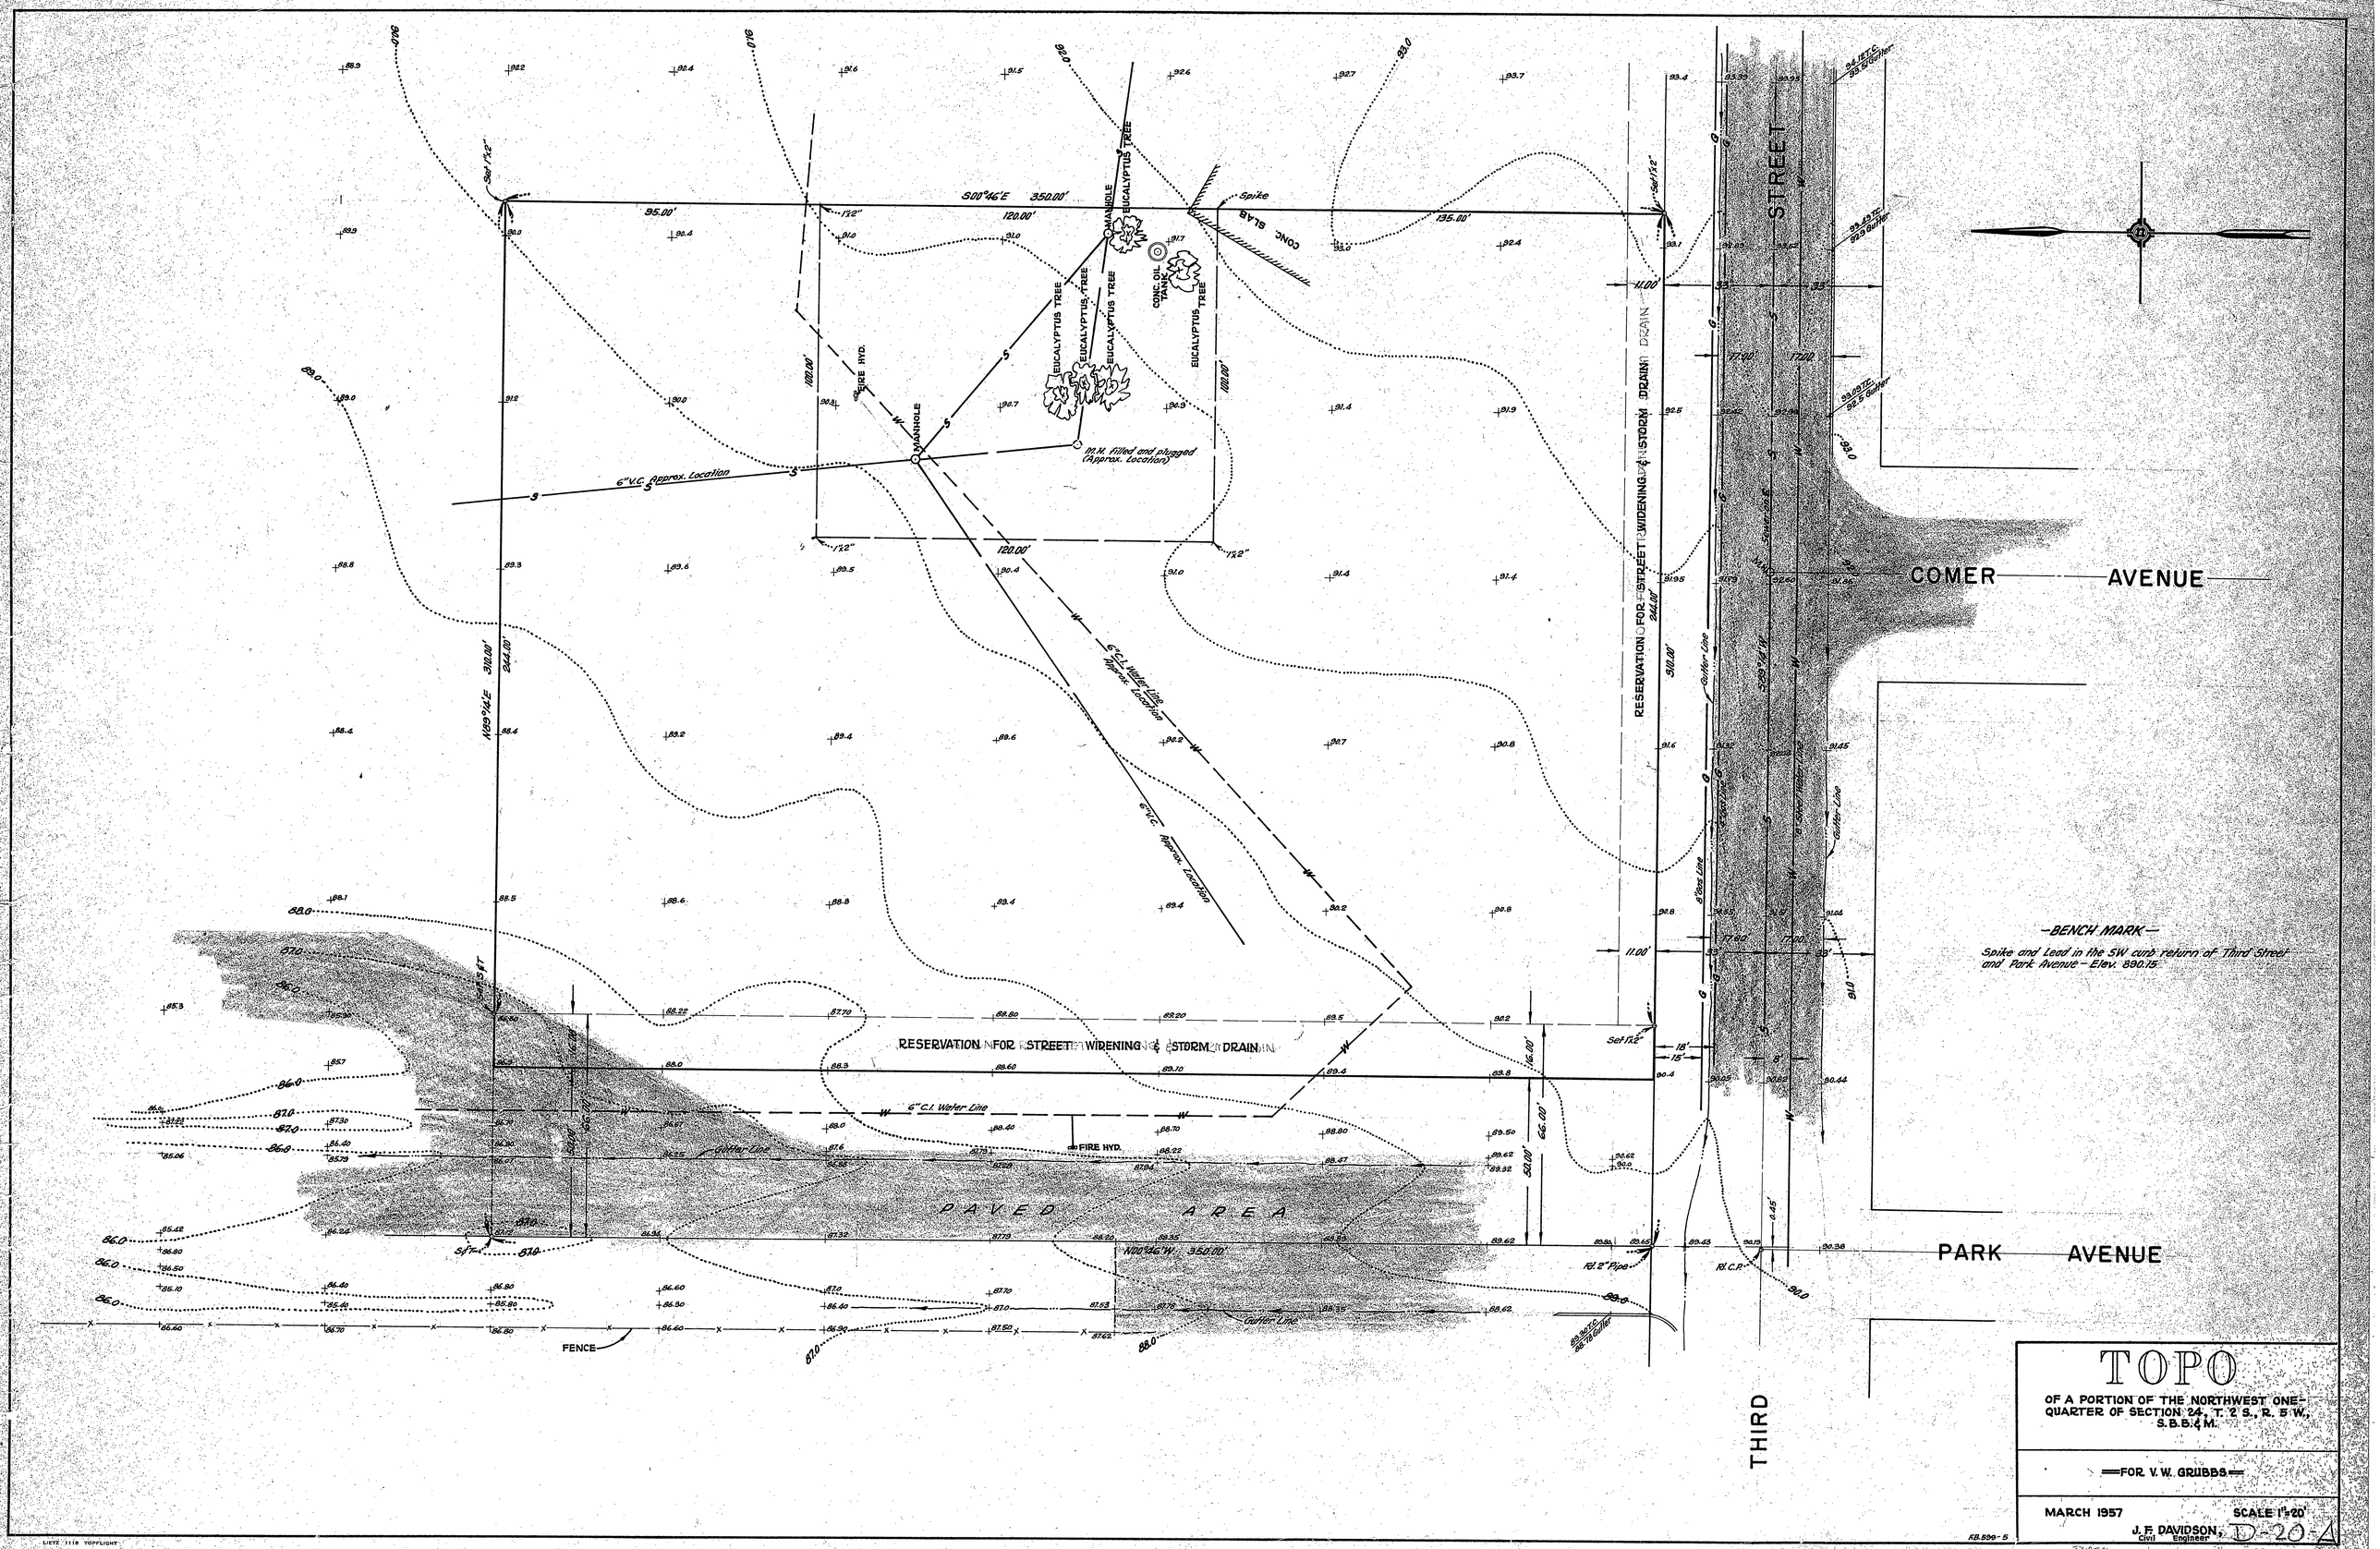

TOPO

OF A PORTION OF THE NORTHWEST ONE-QUARTER OF SECTION 24, T. 2 S., R. 5 W., S.B.B.&M.

FOR V. W. GRIBBS

MARCH 1957

SCALE 1" = 20'

J. F. DAVIDSON, Civil Engineer

D-20

FB.506-5

LIETZ 1118 TOPFLIGHT