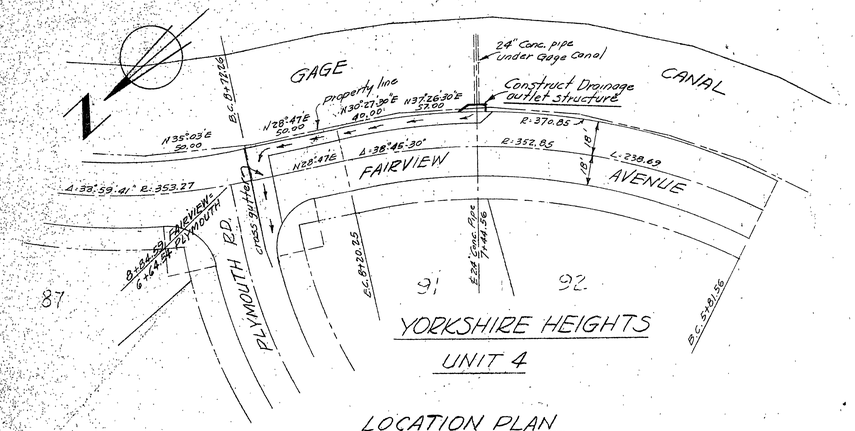

LOCATION PLAN

scale: 1"=40'

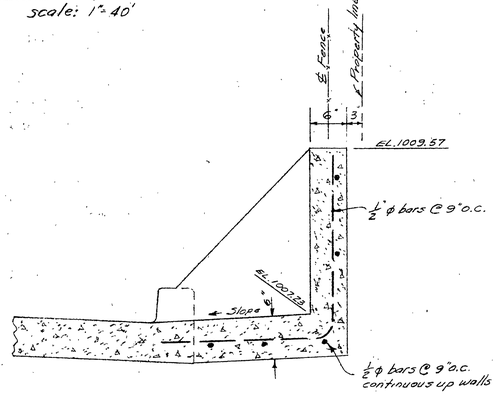

SECTION B-B

scale: 1"=1'-0"

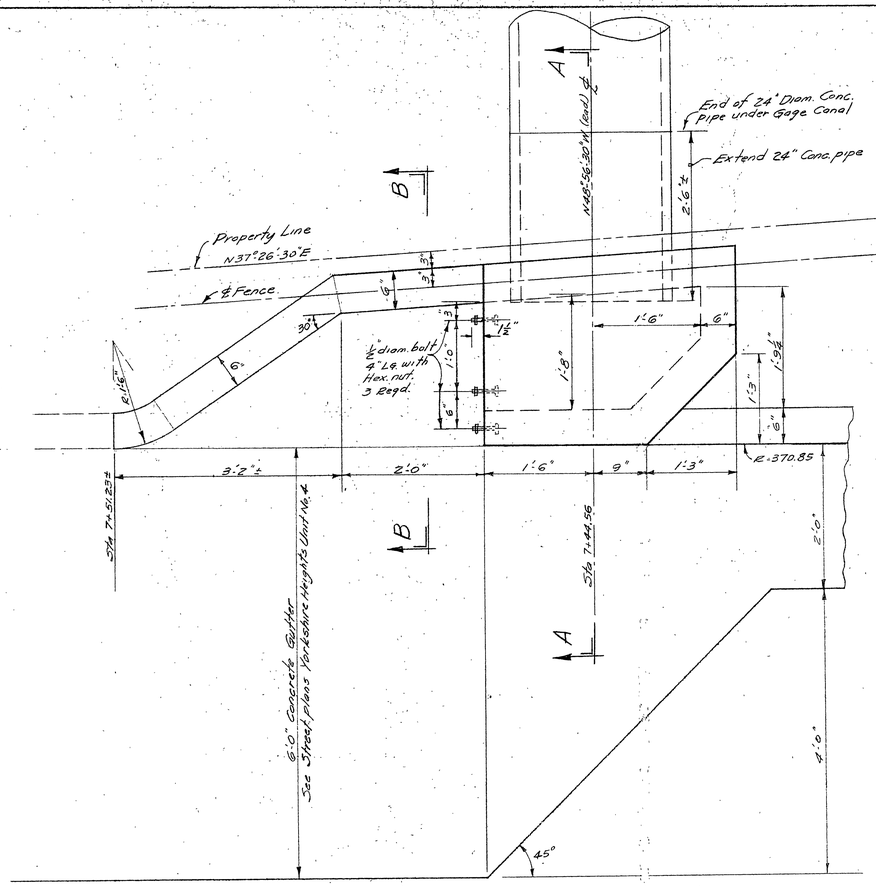

PLAN

scale: 1"=1'-0"

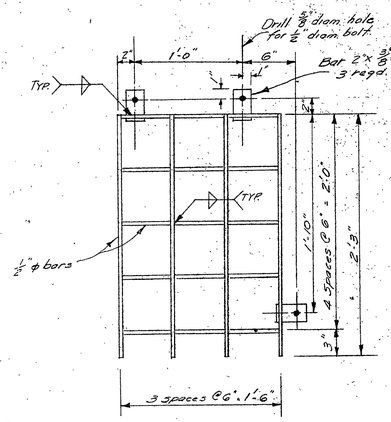

DETAIL OF PROTECTIVE GRILL

scale: 1½"=1'-0"

One required, all welded construction, to be installed over opening in outlet structure.

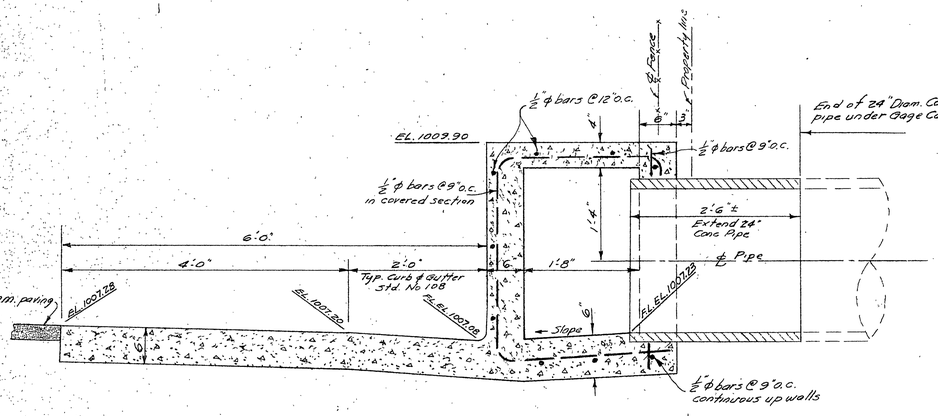

SECTION A-A

scale: 1"=1'-0"

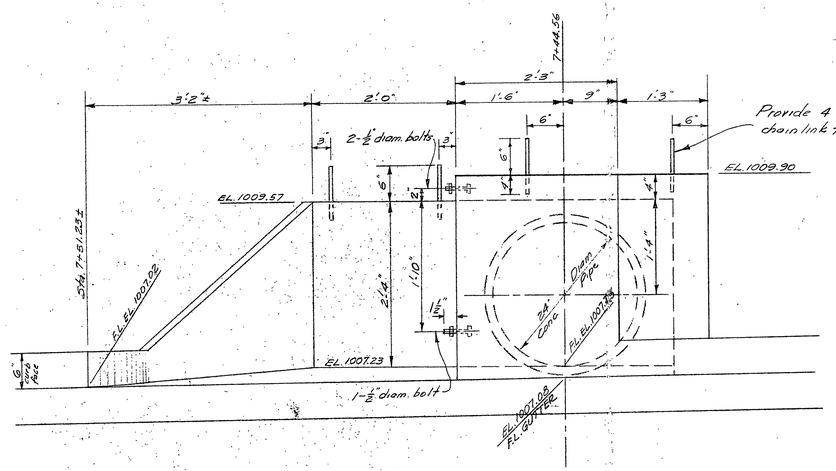

ELEVATION

scale: 1"=1'-0"

NOTE:

Chain link fence to be constructed along the Gage Canal in conjunction with Yorkshire Heights Unit #4 must be cut in field to fit over headwall of drainage outlet structure.

Estimate of Quantities

1 only Outlet Structure as shown.

Revised 3-4-58 gmc sheet No. changed to 1 of 1

ALBERT A. WEBB ASSOCIATES, CIVIL ENGINEERS

APPROVED Ernest N. Webb RE 9876 DATE 11/8/57

CITY OF RIVERSIDE, CALIFORNIA

DEPARTMENT OF PUBLIC WORKS

DRAINAGE OUTLET STRUCTURE AT STA. 7+44.56 FAIRVIEW AVE. IN YORKSHIRE HEIGHTS UNIT 4

ROYAL HILLS UNIT NO. 1

SCALE: AS NOTED

APPROVED BY DIRECTOR OF PUBLIC WORKS

No. D-24

SHEET 1 OF 1

W.O. 57-202 FB 374

J.L. 18.
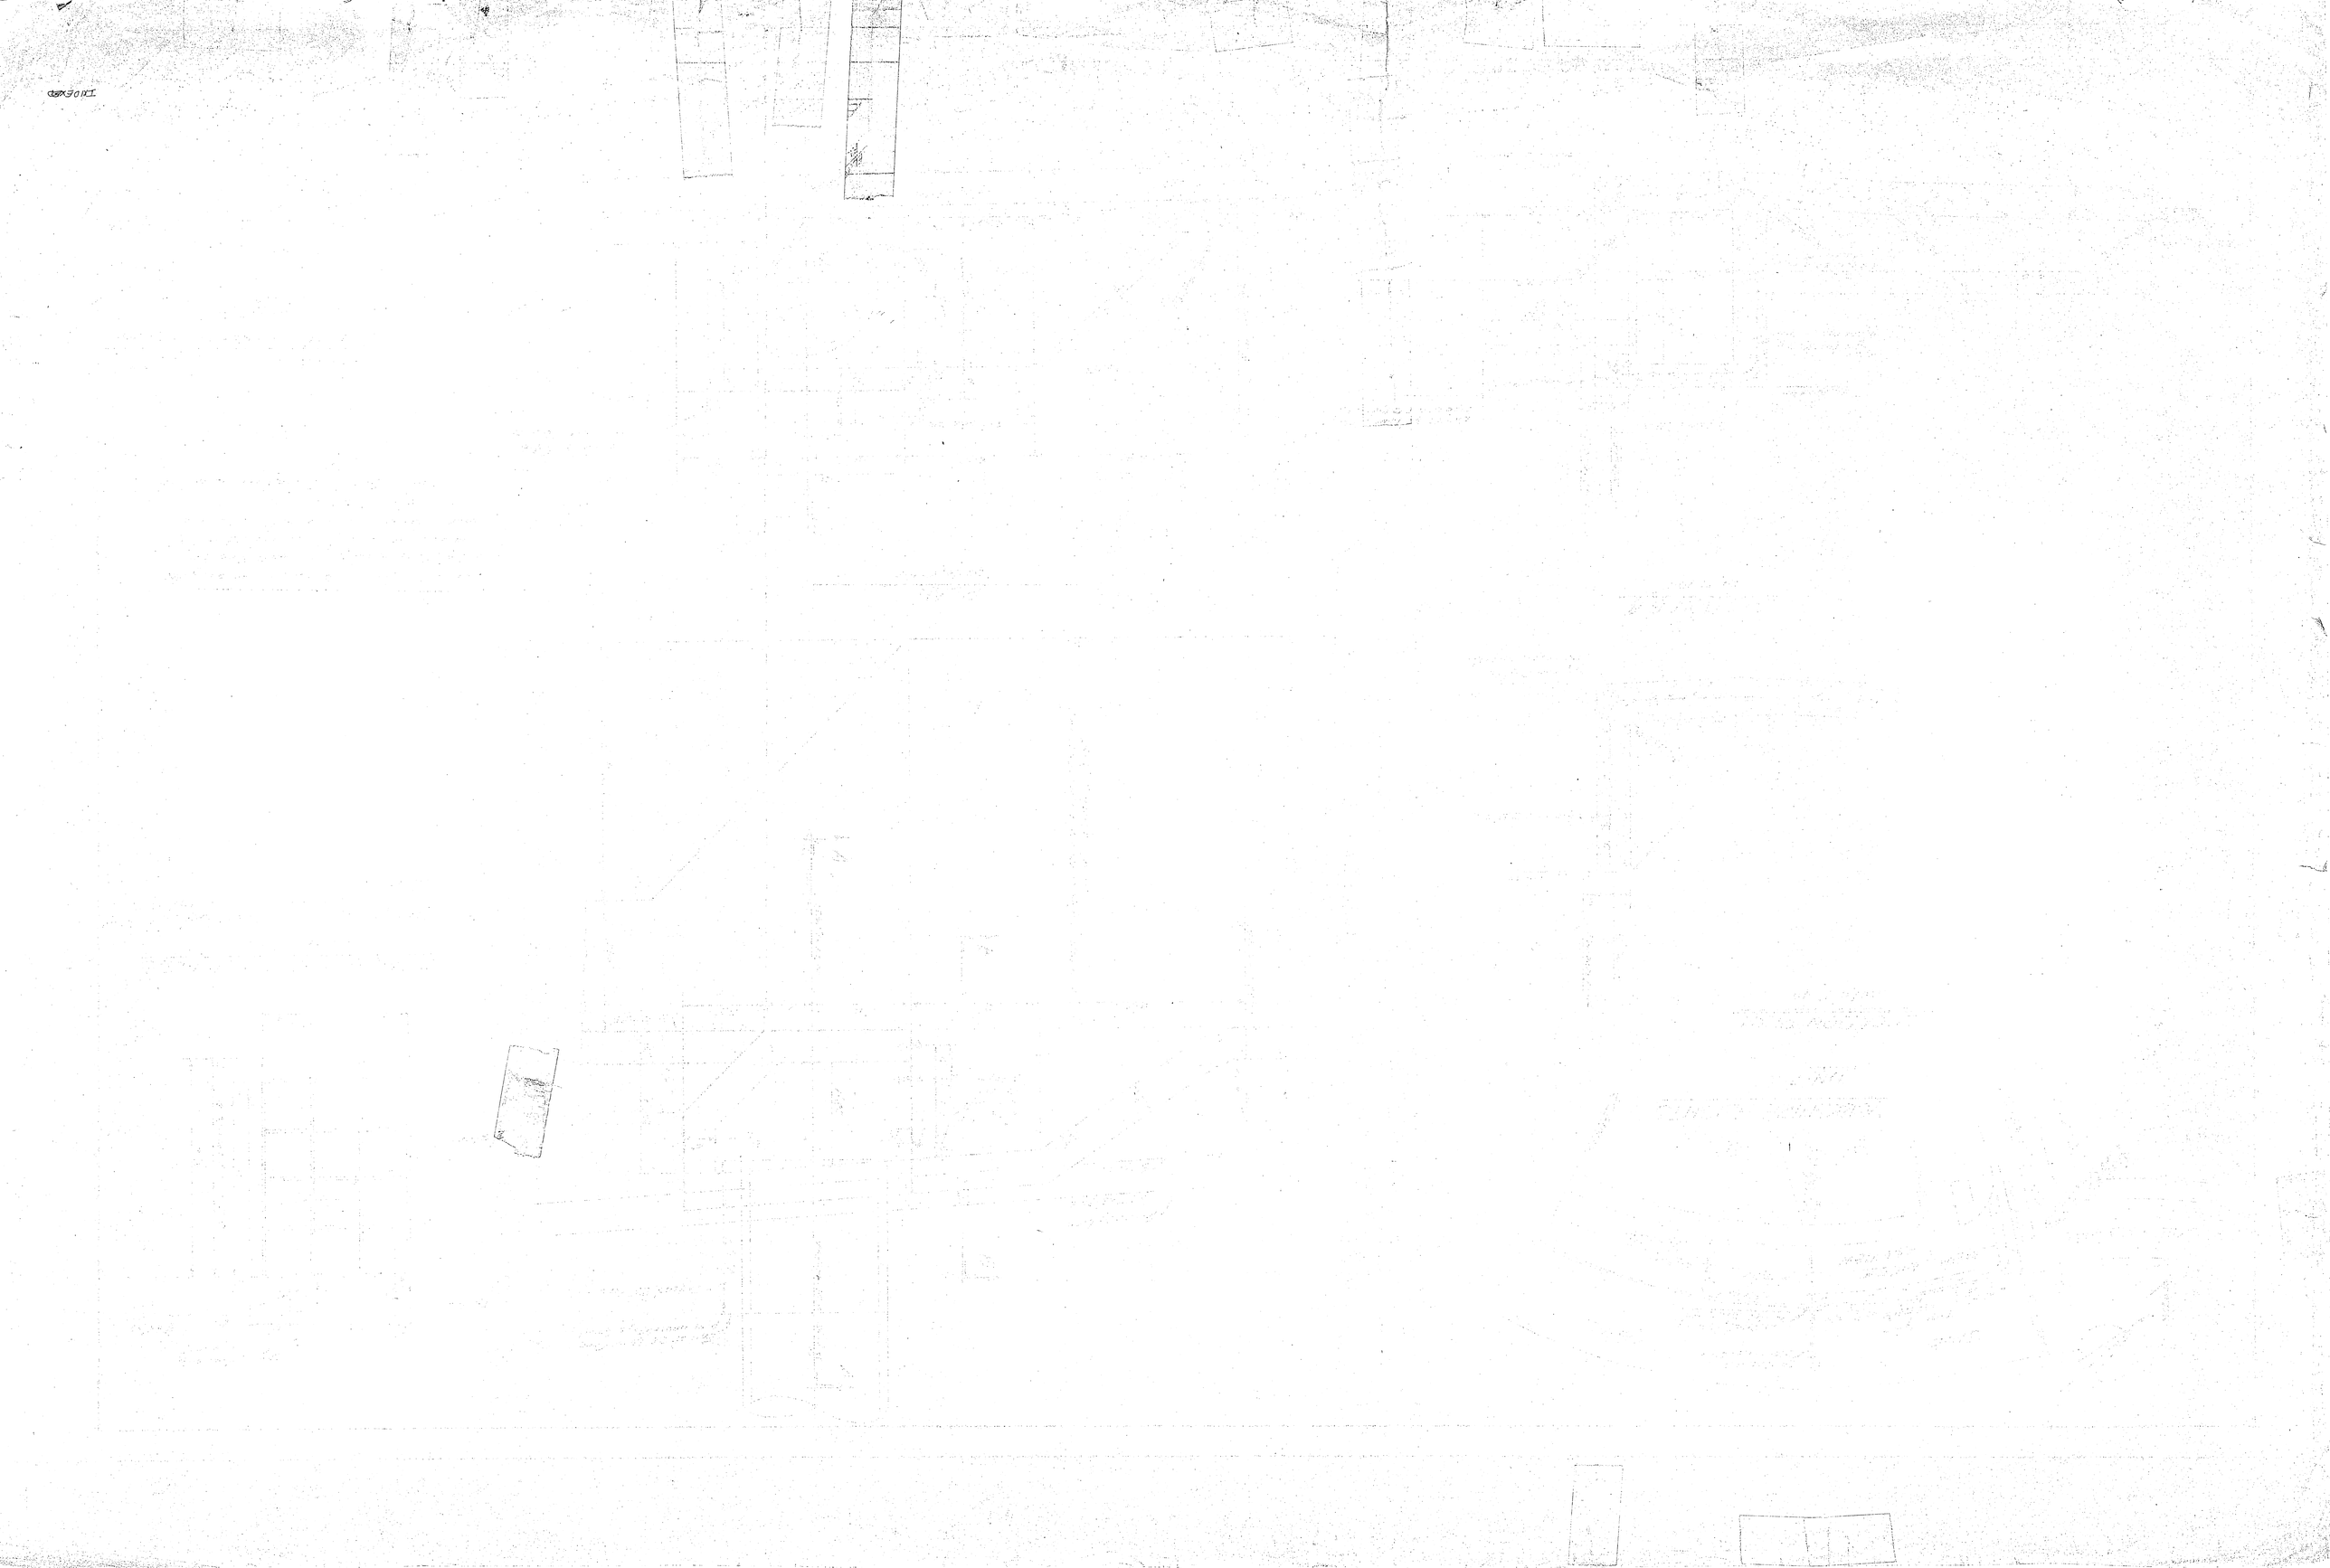
57-202 B