ENGENE DIETZGEN CO
PERFECT-RAPHIC
DATA A
PRINTED IN U.S.A.

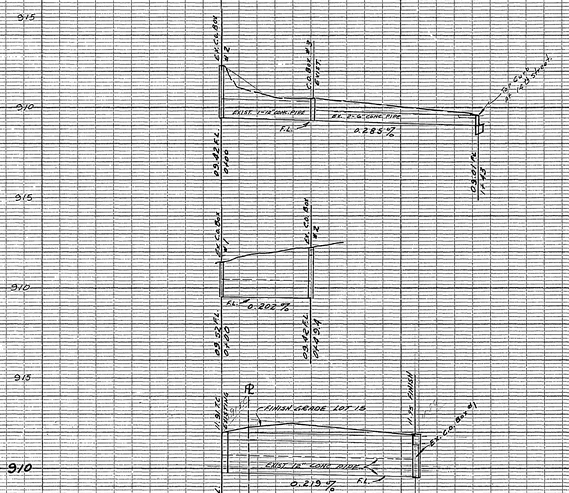

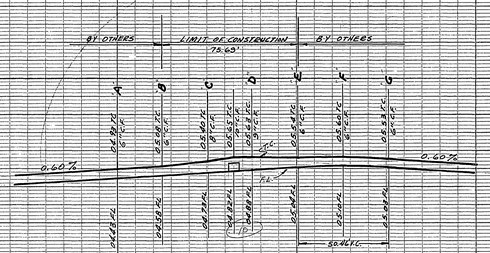

PROFILE OF CUL DE SAC

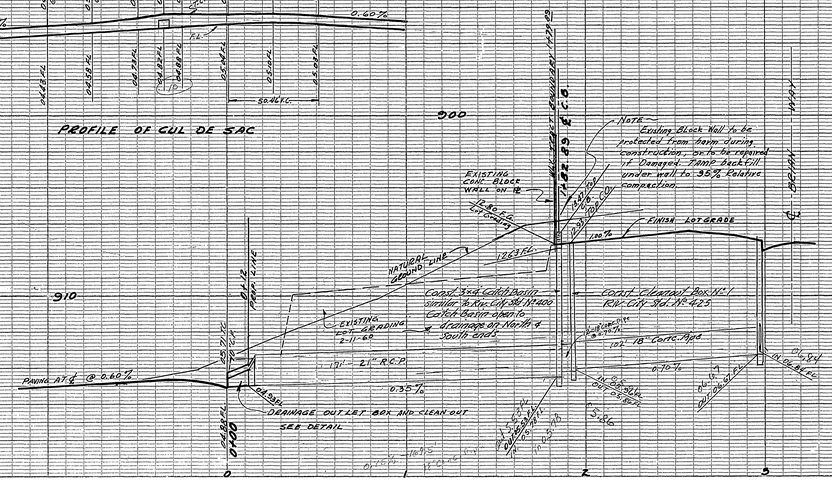

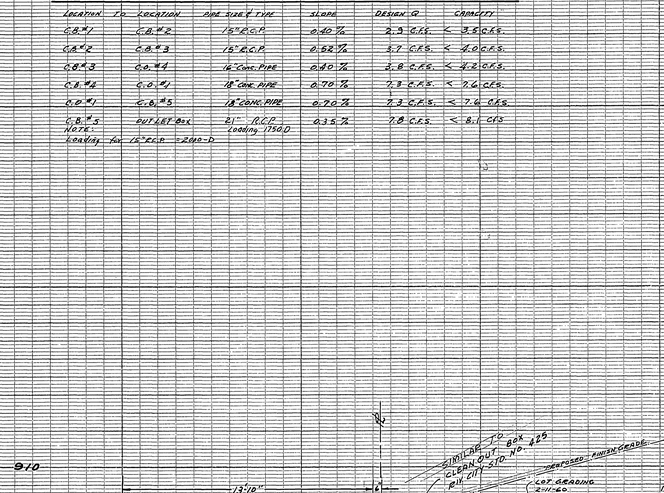
EXISTING CONC. BLOCK WALL
EXIST. 18" CONC. PIPE
EXIST. CLEAN OUT BOX No. 2
EXIST. 12" CONC. PIPE
EXIST. 18" CONC. PIPE
EXIST. CLEAN OUT BOX No. 1
EXIST. 18" CONC. PIPE
EXIST. 18" CONC. PIPE
EXIST. 18" CONC. PIPE