CITY OF RIVERSIDE

TOPOGRAPHIC SURVEY

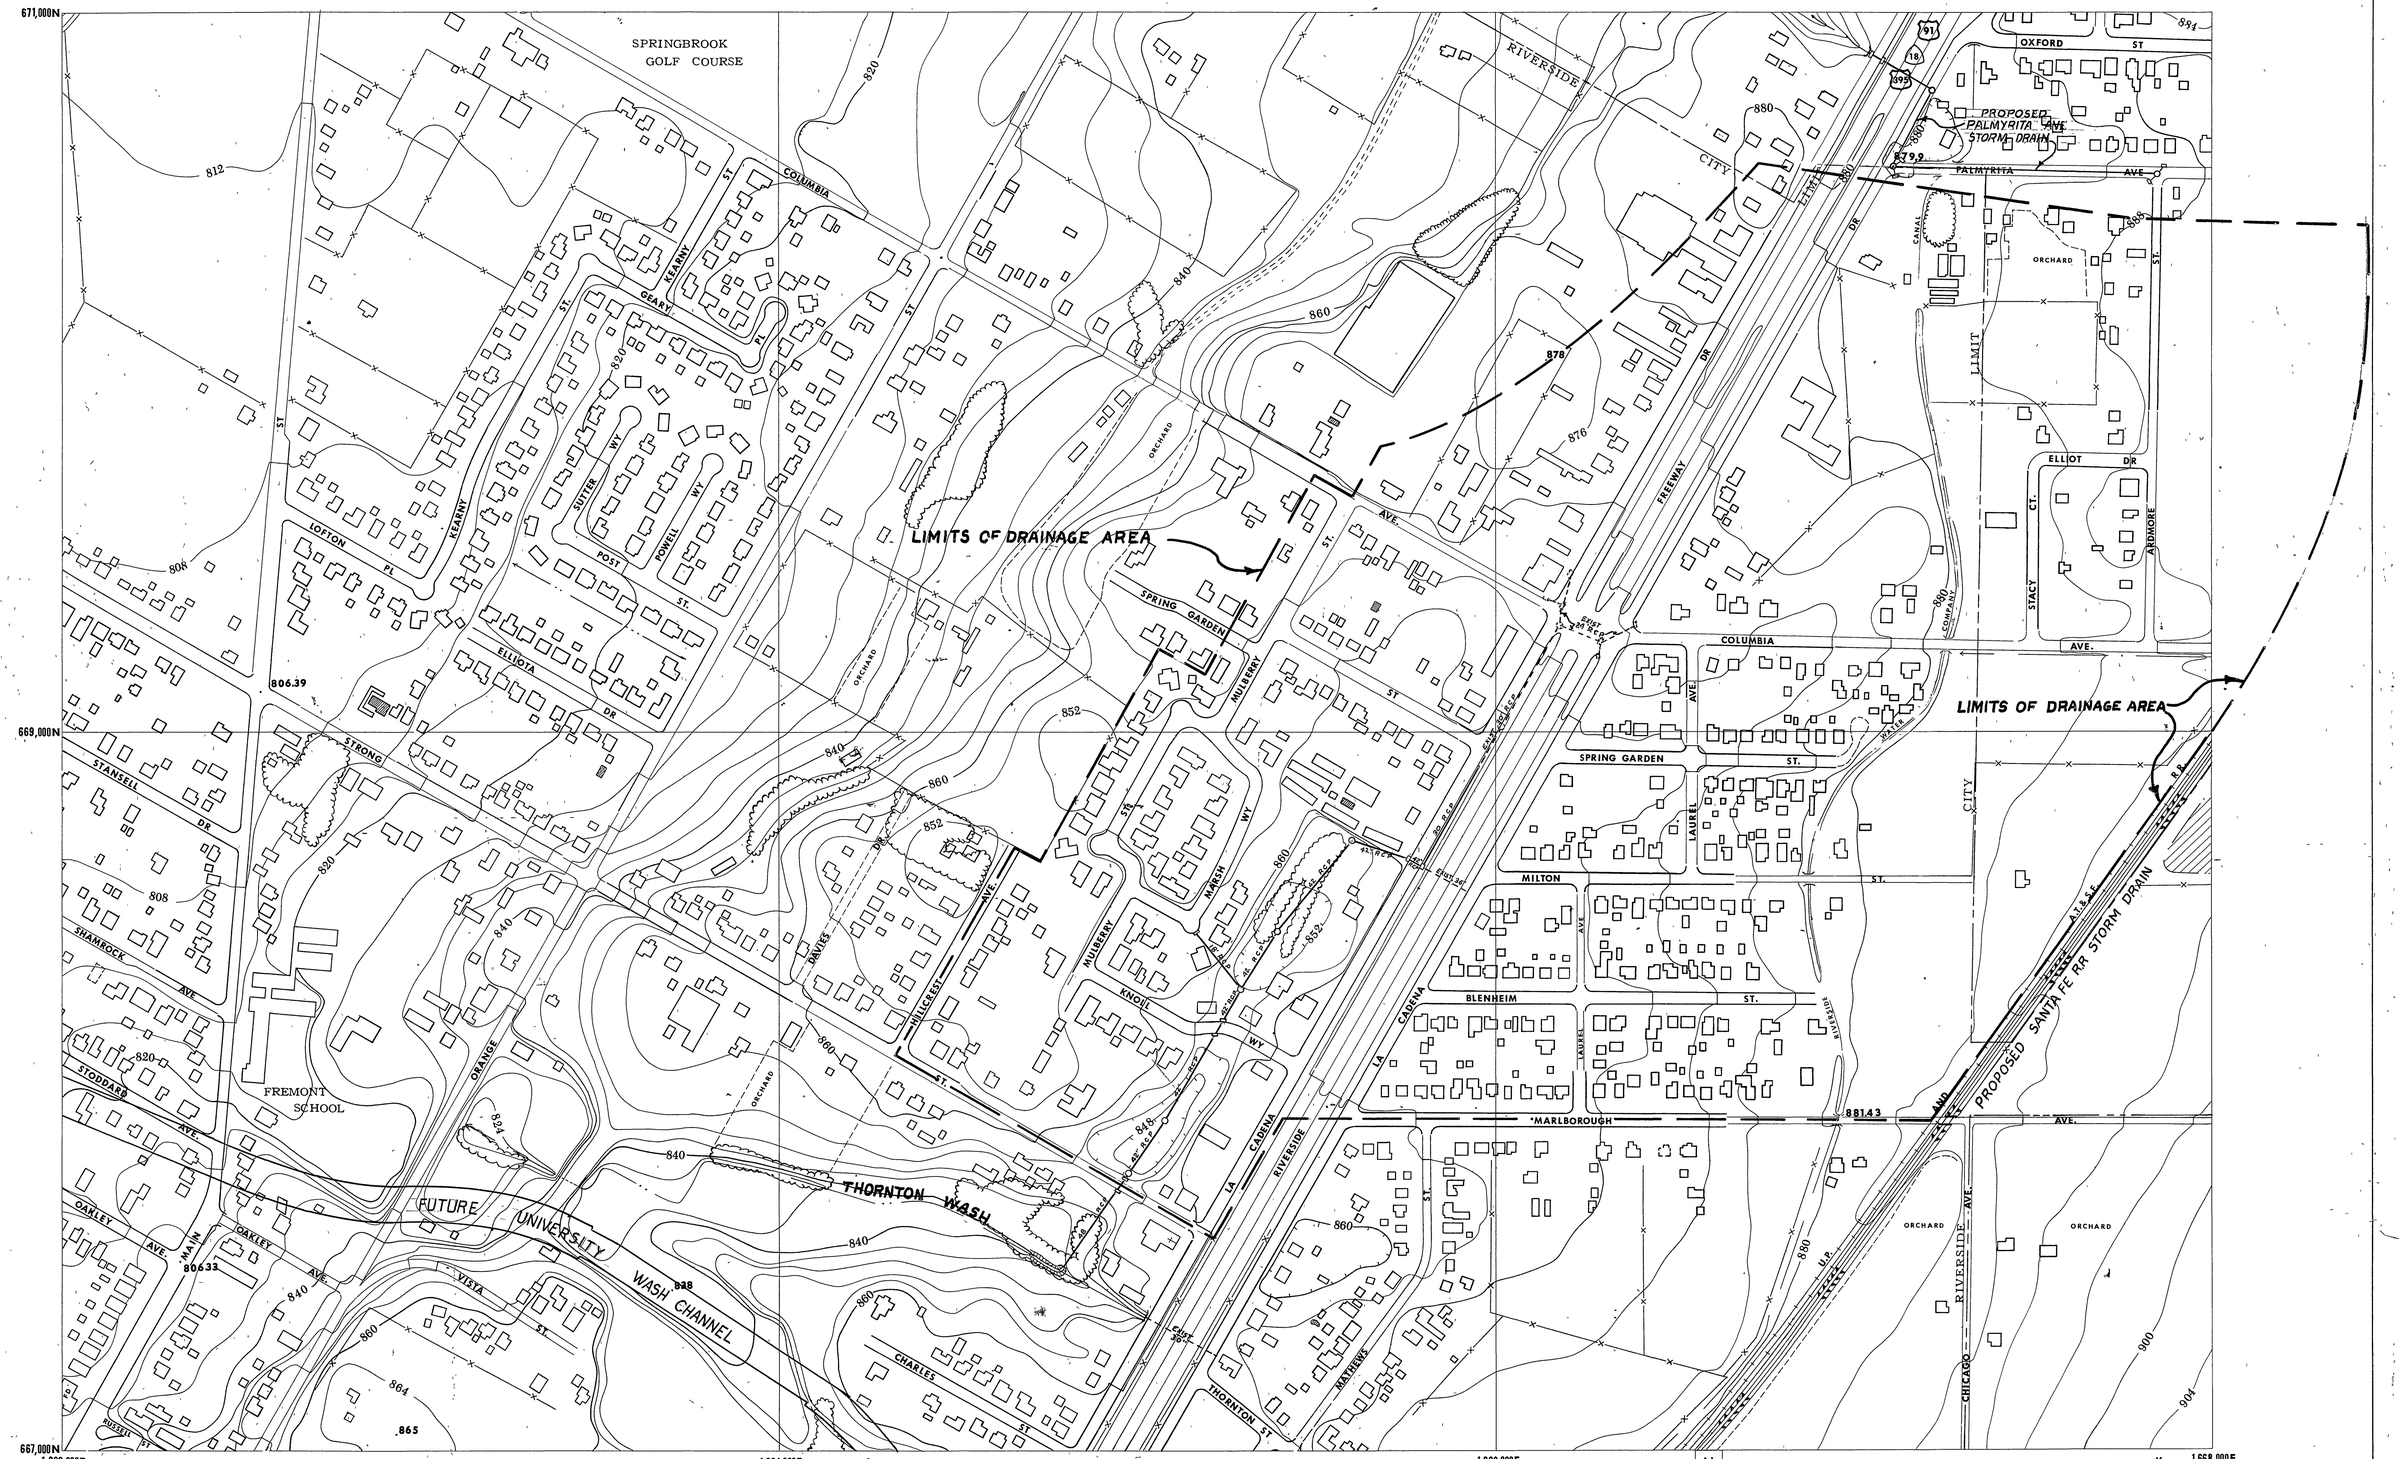

COMPILED BY HUGH M. GALLAHER
AERIAL SURVEYS – RIVERSIDE, CALIFORNIA
By KELSH photogrammetric plotter, under the direction of the City Engineer of the City of Riverside, California
Control by U S C & G S, U S G S and Hugh M. Gallaher
Date of photography October 1957
North American Datum 1927

APPROXIMATE MEAN DECLINATION 1958
0°36' 26" E
15° 30'
MAGNETIC NORTH

Scale 1 2400
200 0 200 400 600 800 1000 FEET
Contour Interval 4 and 20 Feet
Datum is Mean Sea Level
TWO THOUSAND FOOT CALIFORNIA RECTANGULAR GRID (ZONE VI)

INDEX TO SHEETS — UNIT NO 2

	A-1	
B-1	B-2	
C-2	C-3	
D-3	D-4	
E-5	E-6	
F-5	F-6	
G-4	G-5	G-6
H-4	H-5	H-6
I-4		

STRONG STREET STORM DRAIN #2 STUDY

LEGEND
○ MANHOLE
□ CATCH BASIN

RIVERSIDE
RIVERSIDE COUNTY
CALIFORNIA
EDITION OF 1958

D-55

INDEXED

SEPT. 1960 C.G.W.