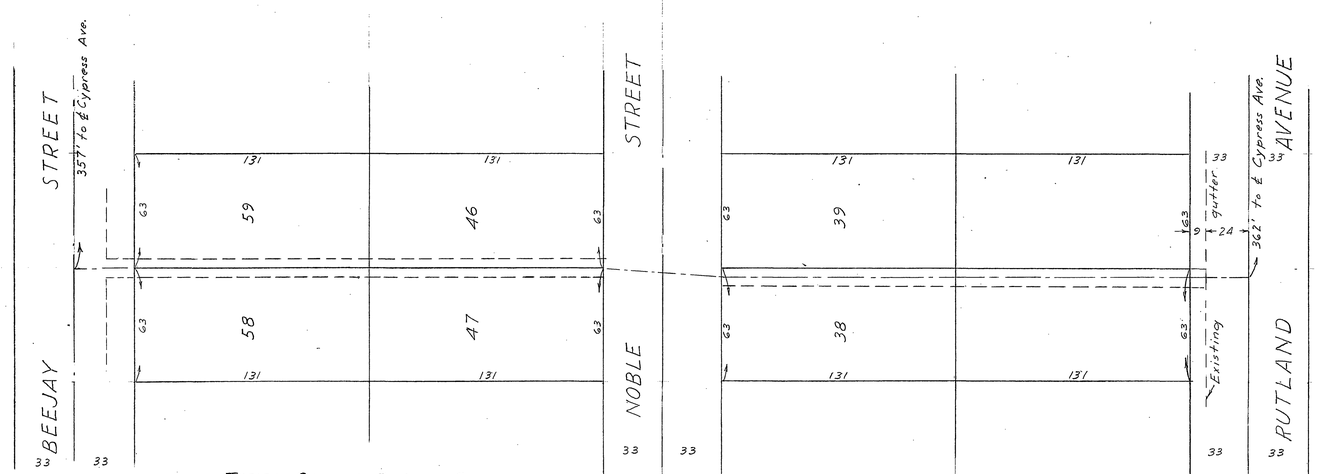

Note:-
Subgrade to be treated with sodium arsenite, 1 lb. to 34 sq. ft., for entire width of R/W.

PLAN AND PROFILE OF DRAINAGE EASEMENT IN ANZA SIERRA TRACT

UNIT No 2

ALBERT A. WEBB ASSOCIATES
CIVIL ENGINEERS

SEPTEMBER 1952 SCALE 1"=40'

Approved September 16, 1952
A.C. Keith
County Surveyor
by [signature]
Deputy

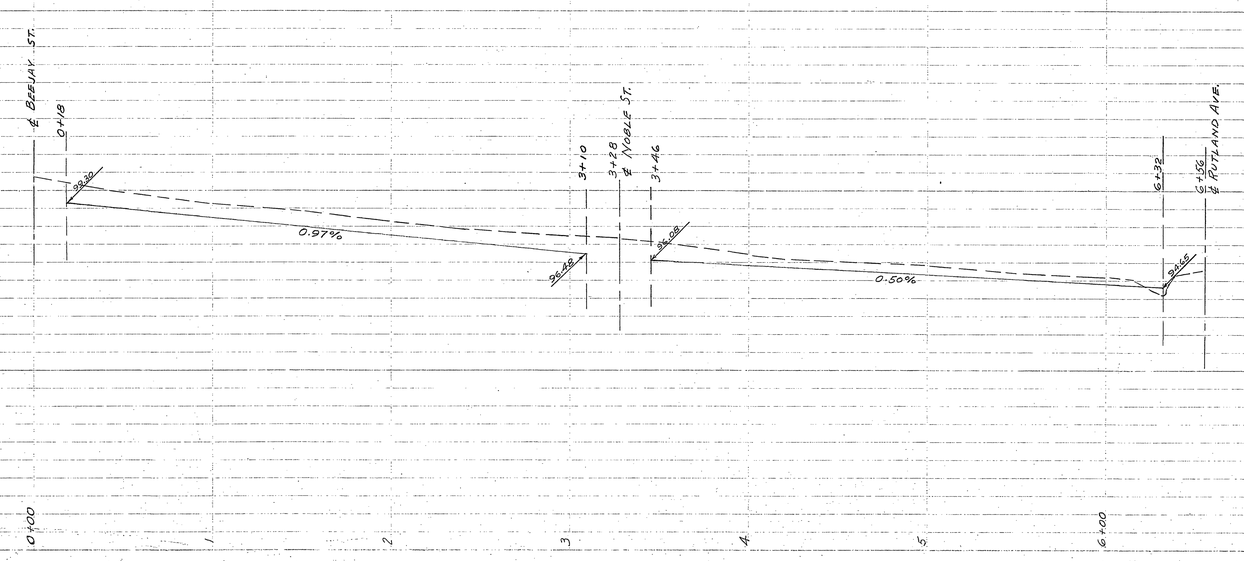

PROPERTY OF
COUNTY OF RIVERSIDE
Office of the Road Commissioner

D-73 ~~713-E~~ ~~5A-303~~ L11-81