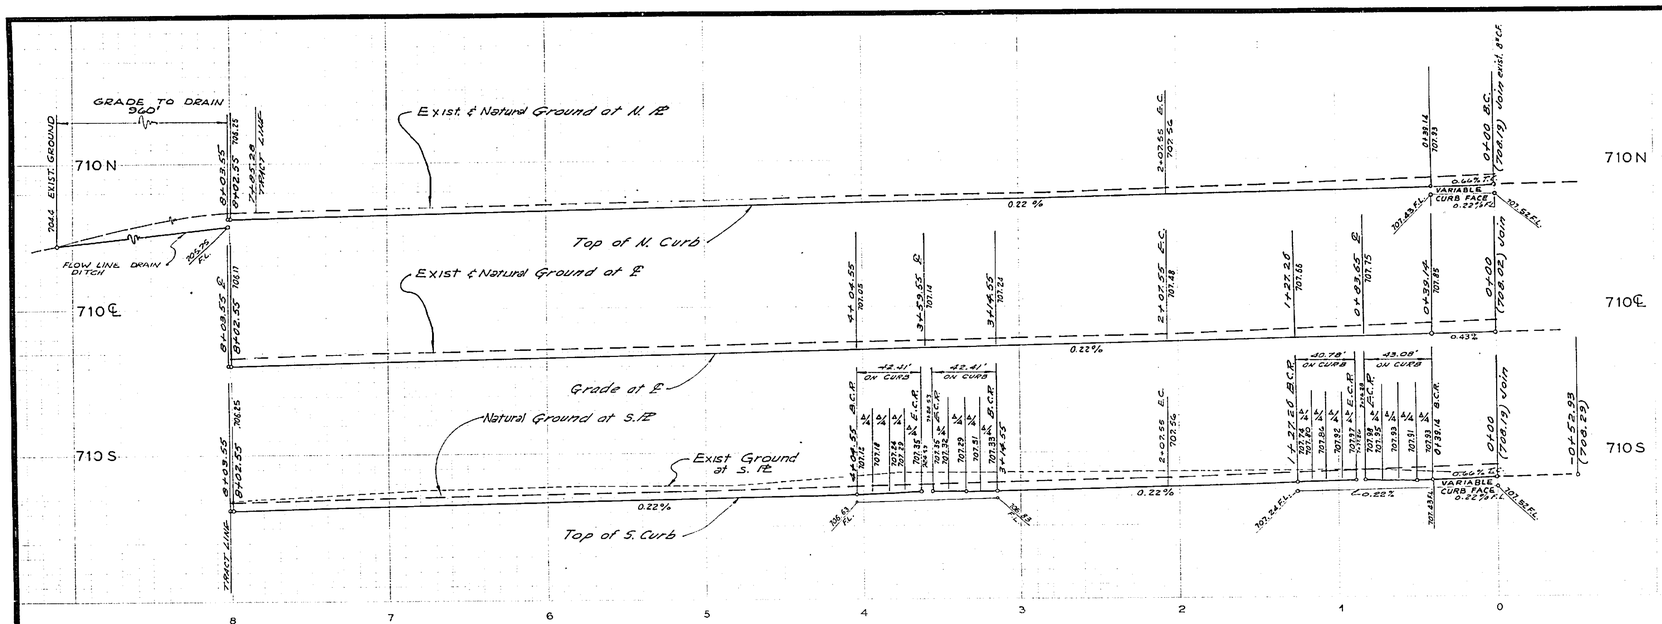

Profile Scale
Horiz. 1"=40'
Vert. 1"=4'

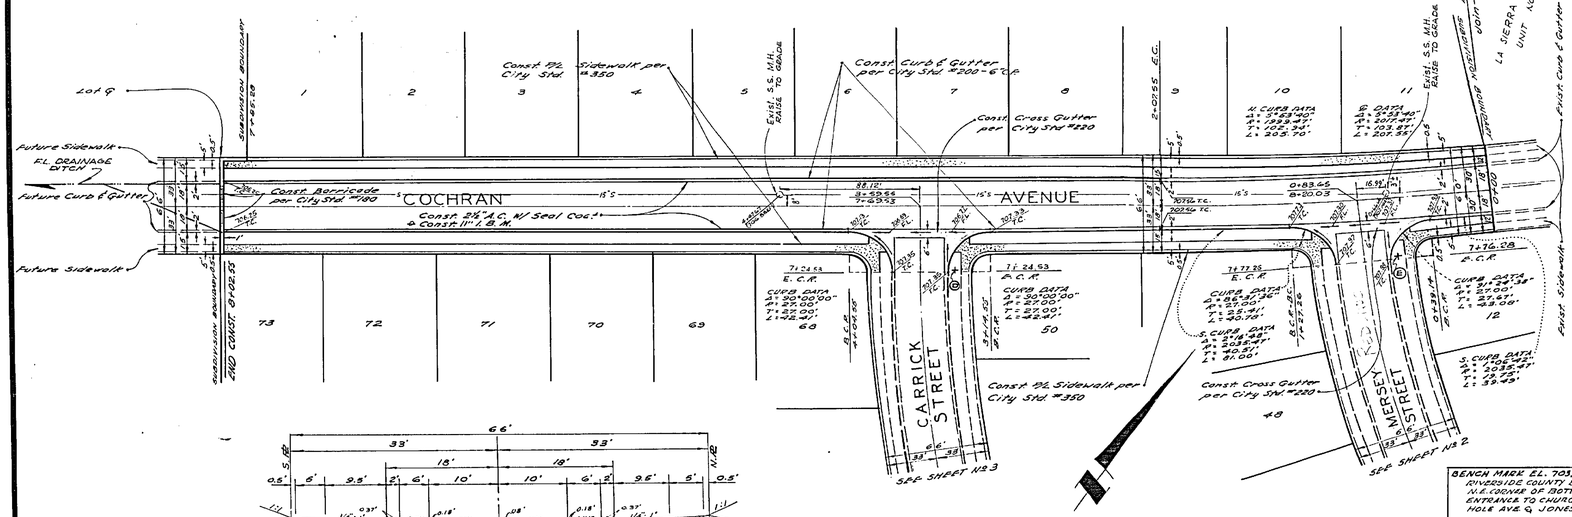

GENERAL NOTES

1- It shall be the responsibility of the contractor to clear the right of way in accordance with the provisions of law as it affects each utility including irrigation lines and appurtenances and at no cost to the City.

2- Construction shall be in accordance with the City of Riverside, Department of Public Works, Specifications No 461 and Standard Drawings.

3- Prime coat, seal coat, and paint binder are required.

4- Grading will require a permit under Ordinance 3093 for a cut or fill exceeding 100 cubic yards, or a fill over one foot in depth.

5- The developer shall arrange for a test of the soil at the subgrade level by a soils engineer. Thickness of pavement and type of aggregate base shall be determined by the soils engineer and submitted to the city of Riverside for approval.

6- The developer shall furnish and install street name signs and posts as per City Standard Drawing No 662.

7- Trim edge of existing pavement, where new paving joins existing pavement, to a clean, straight line. Construct match-up paving as shown and overlay paving as directed in the field to produce a smooth crown section.

8 Contractor shall call "Traffic Division" for block number assignments before ordering signs.

STREET NAME SIGN SCHEDULE

A	BURGE ST.
	KLOIBER ST.
B	KLOIBER ST.
	CARRICK ST.
C	CARRICK ST.
	FOOTE CT.
D	CARRICK ST.
	COCHRAN AVE.
E	COCHRAN AVE.
	MERSEY ST.
F	MERSEY ST.
	KLOIBER ST.

BENCH MARK EL. 703.93
RIVERSIDE COUNTY B.M. No 1 CHISELED "X" ON N.E. CORNER OF BOTTOM CONC. STEP @ MAIN ENTRANCE TO CHURCH ON N.W. CORNER OF HOLE AVE. & JONES ST.

TECHNOLOGICAL ENGINEERING CORPORATION
PICO RIVERA, CALIFORNIA RE. 7830
APPROVED BY _____ DATE Nov 20 '64


MARK REVISIONS APPR. DATE

DESIGNED BY _____ DRAWN BY P.E.R. CHECKED BY B.G.S.

CITY OF RIVERSIDE, CALIFORNIA
DEPARTMENT OF PUBLIC WORKS

APPROVED BY	BY	DATE
OFFICE ENGINEER		
PARK DEPARTMENT		
TRAFFIC DIVISION		6/66
ASSISTANT CITY ENG.		2-3-65
		2-16-65

APPROVED BY _____
DIRECTOR OF PUBLIC WORKS
DATE 3-1-65

STREET IMPROVEMENT
TRACT No 3181
COCHRAN AVENUE
0+00.00 TO 8+03.55

HORIZ. SCALE: 1" - 40' VERT. SCALE: 1" - 4'

PROJECT NO.
R-1005
SHEET 1 OF 4
FILE NO.

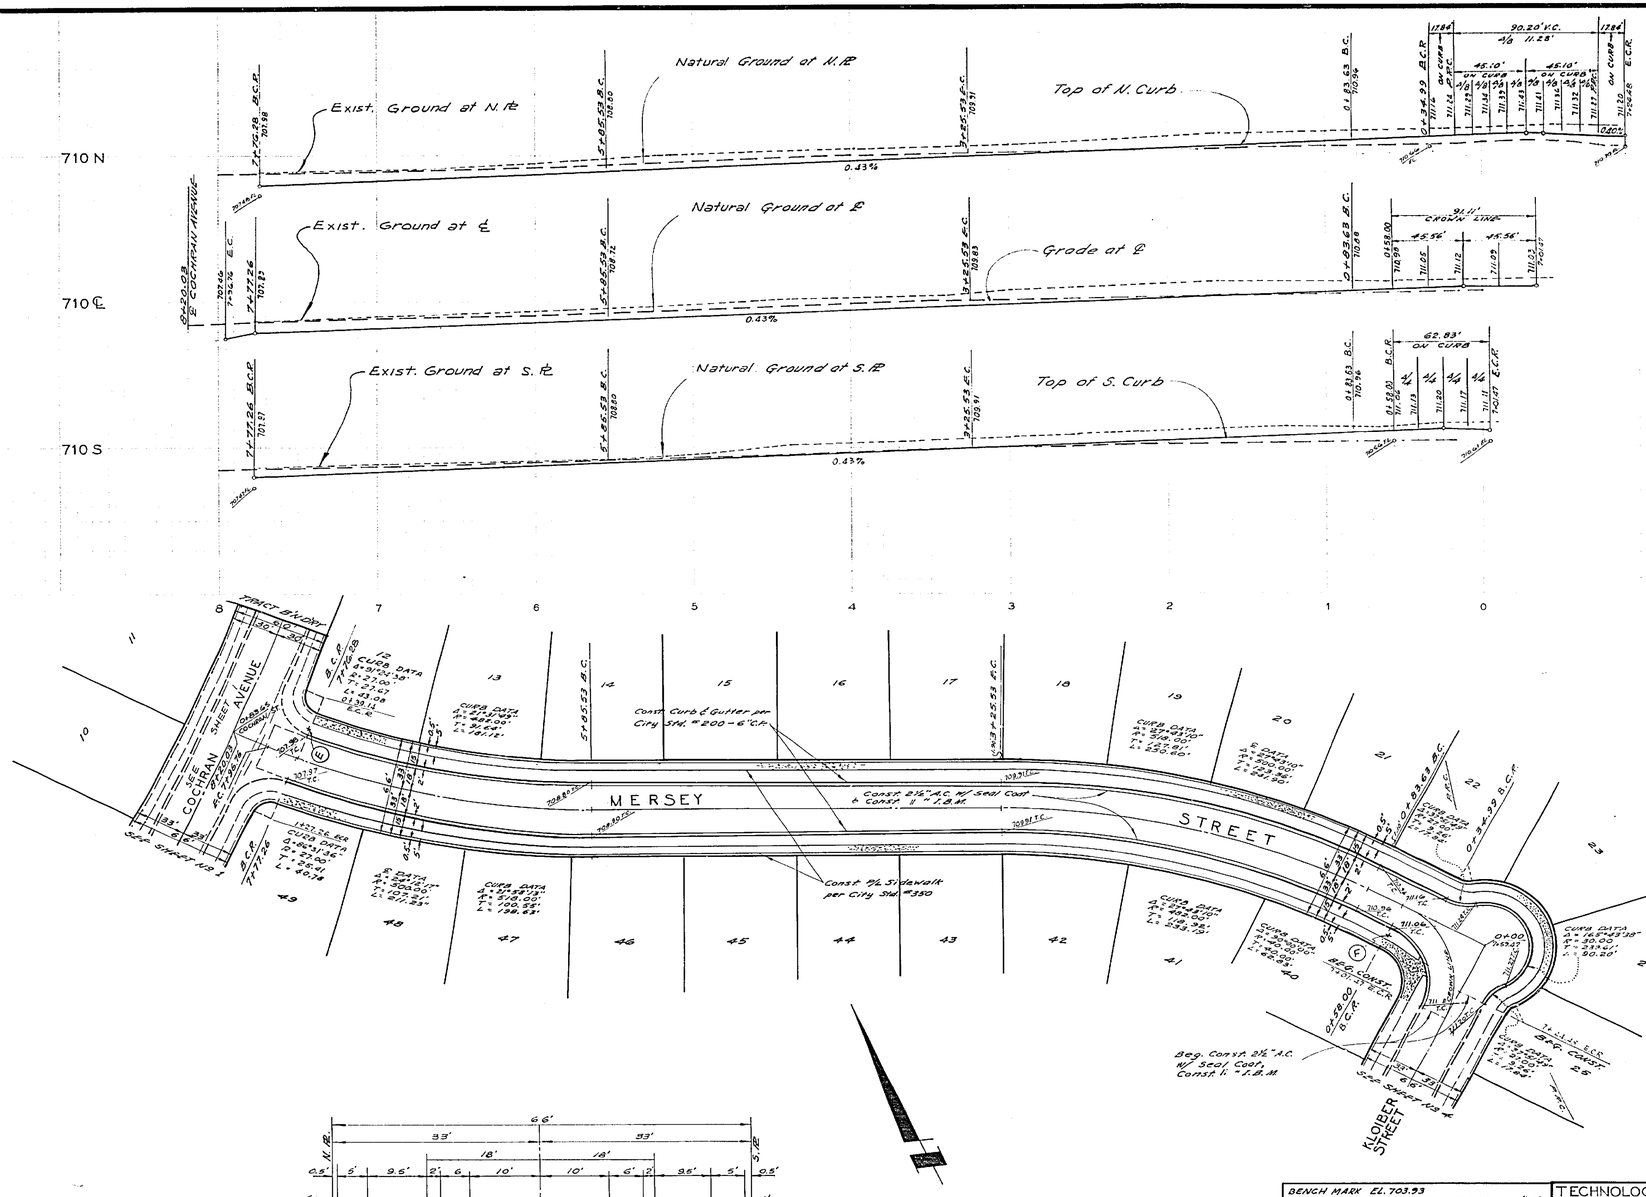

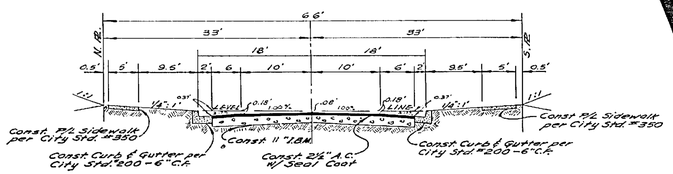

TYPICAL SECTION

MERSEY STREET TI = 5

NOT TO SCALE

BENCH MARK EL. 703.93
RIVERSIDE COUNTY B.M. NO. 7, CHISELED "X" ON S.E. CORNER OF BOTTOM CONC. STEP @ MAIN ENTRANCE TO CHURCH ON N.W. CORNER OF HOLE AVE. & JONES ST.

MARK	REVISIONS	APPR.	DATE
0	ADDED DEPTH of BASE PER Bob E. Haus Dept. C.E.		8/26/65

DESIGNED BY ____ DRAWN BY R.E.R. CHECKED BY P.A.G.

CITY OF RIVERSIDE, CALIFORNIA
DEPARTMENT OF PUBLIC WORKS

APPROVED BY	BY	DATE
OFFICE ENGINEER	[illegible]	9-5
PARK DEPARTMENT	[illegible]	[illegible]
TRAFFIC DIVISION	[illegible]	9-24
ASSISTANT CITY ENG.	[illegible]	9-13-65
	[illegible]	9-16

APPROVED BY [illegible]
DIRECTOR OF PUBLIC WORKS
DATE 9-4-65

TECHNOLOGICAL ENGINEERING CORPORATION
PICO RIVERA, CALIFORNIA RE. 7830
APPROVED BY [illegible] DATE Nov. 20, '64

STREET IMPROVEMENT
TRACT Nº 3181
MERSEY STREET
COCHRAN AVE. TO KLOIBER ST.

HORIZ. SCALE: 1" - 40' VERT. SCALE: 1" - 4'

PROJECT NO. R-1005

SHEET 2 OF 4

FILE NO.

710N
710℄
710 S
Exist Ground at N. ℄
Top of N. Curb
Natural Ground at N. ℄
Exist Ground at ℄
Grade at ℄
Natural Ground at ℄
Exist Ground at S. ℄
Top of S. Curb
Natural Ground at S. ℄
0.30%
0.40%
IDENTICAL POINTS
Profile Scale
Horiz. 1"=40'
Vert. 1"=4'
SEE SHEET NO 4
SEE SHEET 4
SEE PLAN AT RIGHT
SEE PLAN AT LEFT
SEE SHEET NO 1
COCHRAN AVENUE
CARRICK STREET
FOOTE COURT
KLOIBER STREET
Const. Curb & Gutter per City Std. #200-6" C.F.
Const. P/L Sidewalk per City Std. #350
Const. 2½" A.C. w/Seal Coat
& Const. 11" C.B.M.
TYPICAL SECTION
CARRICK STREET TI·5
NOT TO SCALE
TYPICAL SECTION
FOOTE COURT TI·5
NOT TO SCALE

BENCH MARK EL. 703.93
RIVERSIDE COUNTY B.M. NO. 7 CHISELED "X" ON S.E. CORNER OF BOTTOM CONC. STEP @ MAIN ENTRANCE TO CHURCH ON N.W. CORNER OF HOLE AVE. & JONES ST.

MARK	REVISIONS	APPR.	DATE
a	ADDED DEPTH OF BASE REQ.		5/24/49

DESIGNED BY ____ DRAWN BY R.F.R. CHECKED BY R.L.C.

CITY OF RIVERSIDE, CALIFORNIA
DEPARTMENT OF PUBLIC WORKS

	BY	DATE
APPROVED BY OFFICE ENGINEER	[illegible]	5-5
PARK DEPARTMENT	—	—
TRAFFIC DIVISION	[illegible]	5-24
ASSISTANT CITY ENG.	[illegible]	5-26

APPROVED BY [illegible]
DIRECTOR OF PUBLIC WORKS
DATE 5-1-49

TECHNOLOGICAL ENGINEERING CORPORATION
PICO RIVERA, CALIFORNIA R.E. 7830
APPROVED BY [illegible] DATE Nov. 20, 48

STREET IMPROVEMENT
TRACT Nº 3181
CARRICK STREET
COCHRAN AVE. TO KLOIBER ST.
FOOTE COURT
CARRICK ST. TO 1+20.00

HORIZ. SCALE: 1" = 40' VERT. SCALE: 1" = 4'

PROJECT NO. R-1005
SHEET 3 OF 4
FILE NO.

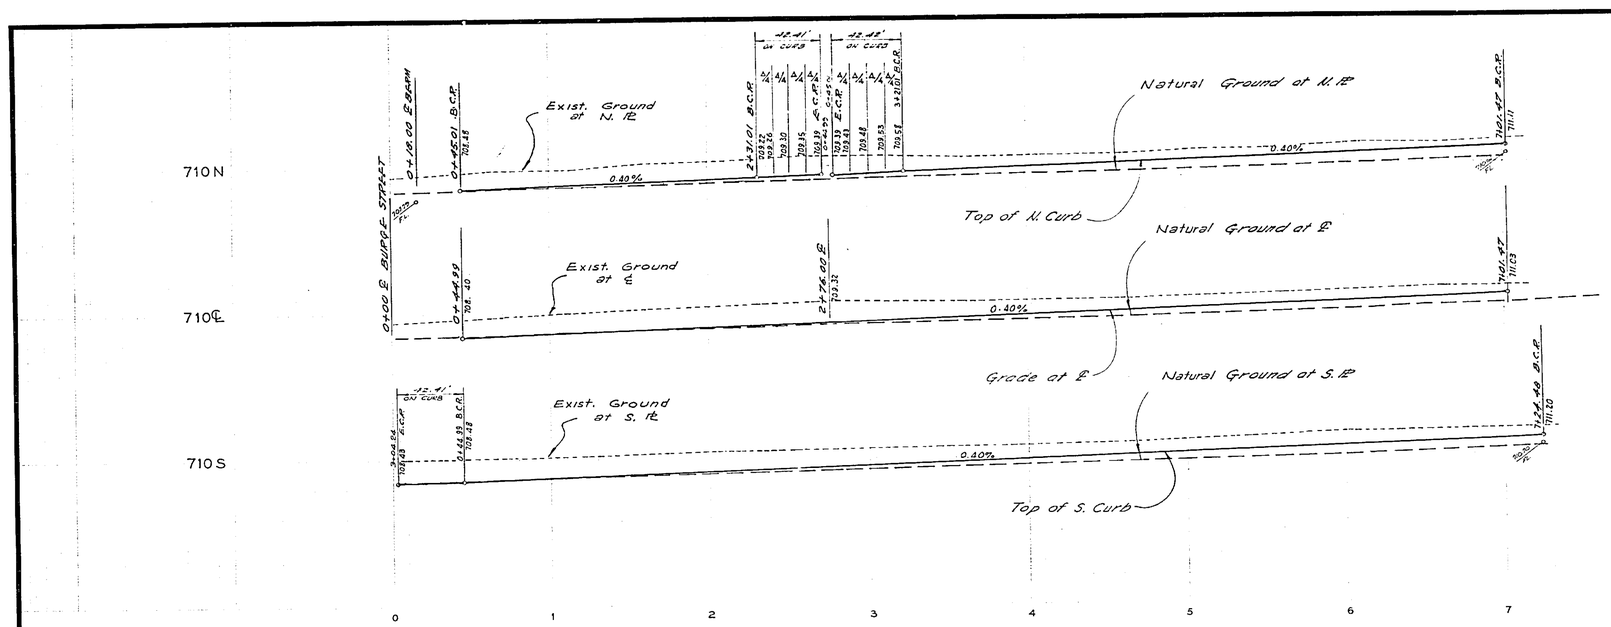

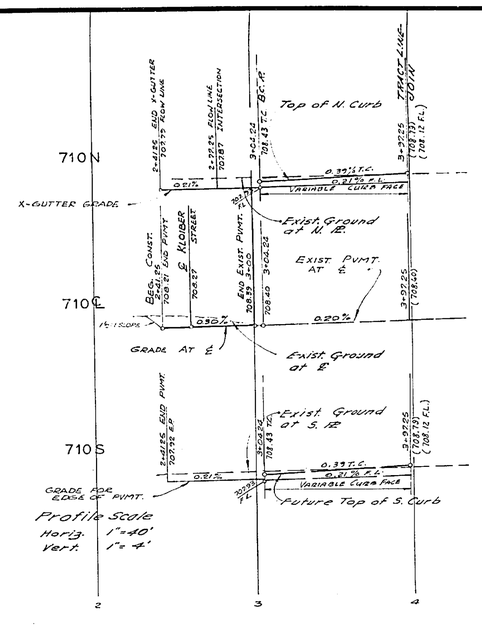

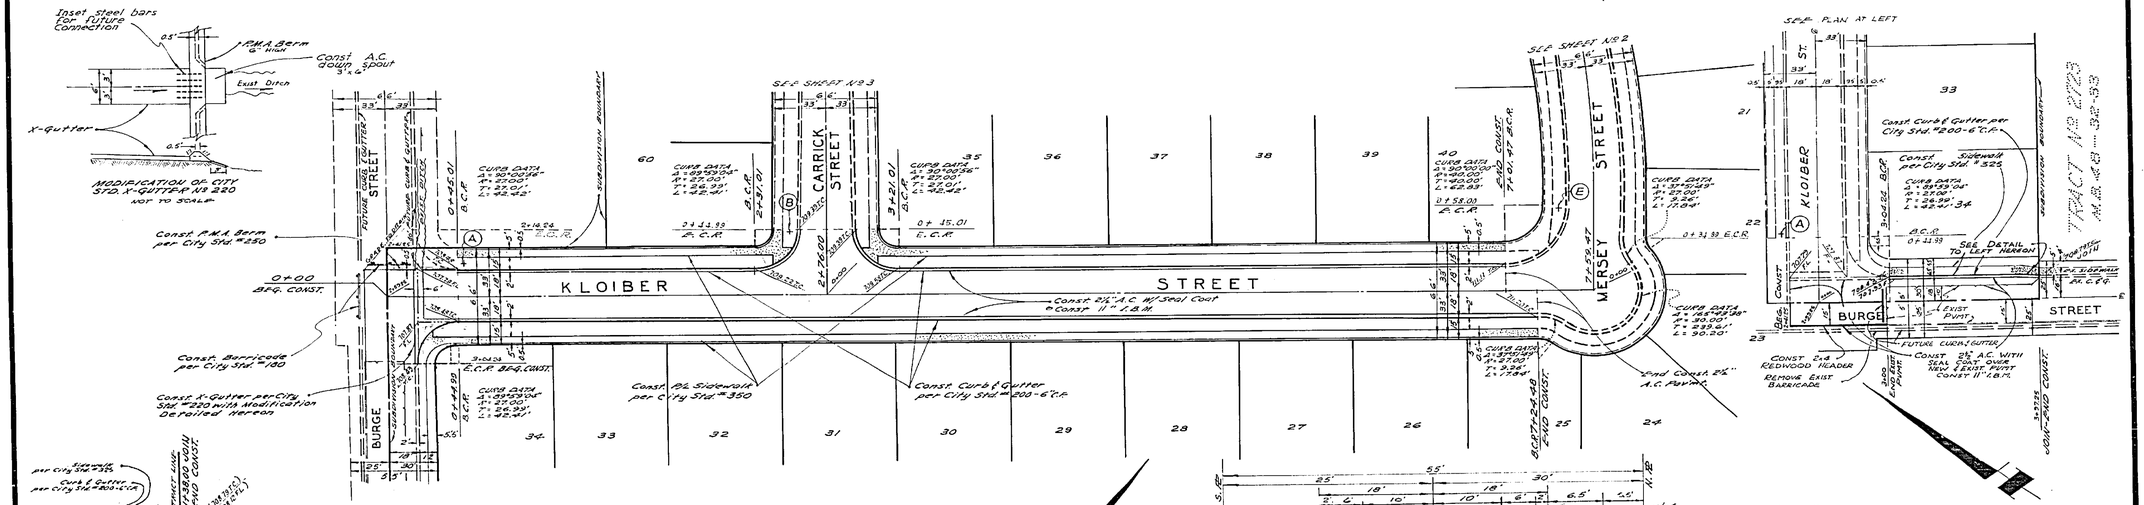
KLOIBER STREET
CARRICK STREET
MERSEY STREET
BURGE STREET
SEE PLAN AT LEFT
SEE SHEET No 2
SEE SHEET No 3
SEE DETAIL TO LEFT HEREON
Const. P.M.A. Berm per City Std. #250
Const. A.C. down spout 3"x4"
Exist Ditch
X-Gutter
MODIFICATION OF CITY STD. X-GUTTER P. No 220 NOT TO SCALE
Const. Barricade per City Std. #180
Const. X-Gutter per City Std. #220 with Modification detailed hereon
Const. Pl. Sidewalk per City Std. #350
Const. Curb & Gutter per City Std. #200-6" C.F.
Const. 2½" A.C. w/ Seal Coat & Const. 11" I.B.M.
Const. 2½" A.C. with Seal Coat over New & Exist. Pvmt. Const. 11" I.B.M.
Const. 2x4 Redwood Header
Remove Exist. Barricade
Future Curb & Gutter
Future 2½" A.C. Pavmt. I.B.M.
Const. Sidewalk per City Std. #325
Const. Curb & Gutter per City Std. #200-6" C.F.
Const. 2½" A.C. w/ Seal Coat Const. 11" I.B.M.
0+00 BEG. CONST.
0+44.99 B.C.R.
0+45.01 B.C.P.
Curve Data
Δ = 90°00'38"
R = 27.00'
T = 27.01'
L = 42.42'
Δ = 89°59'04"
R = 27.00'
T = 26.99'
L = 42.41'
Δ = 90°00'00"
R = 27.00'
T = 27.00'
L = 42.39'