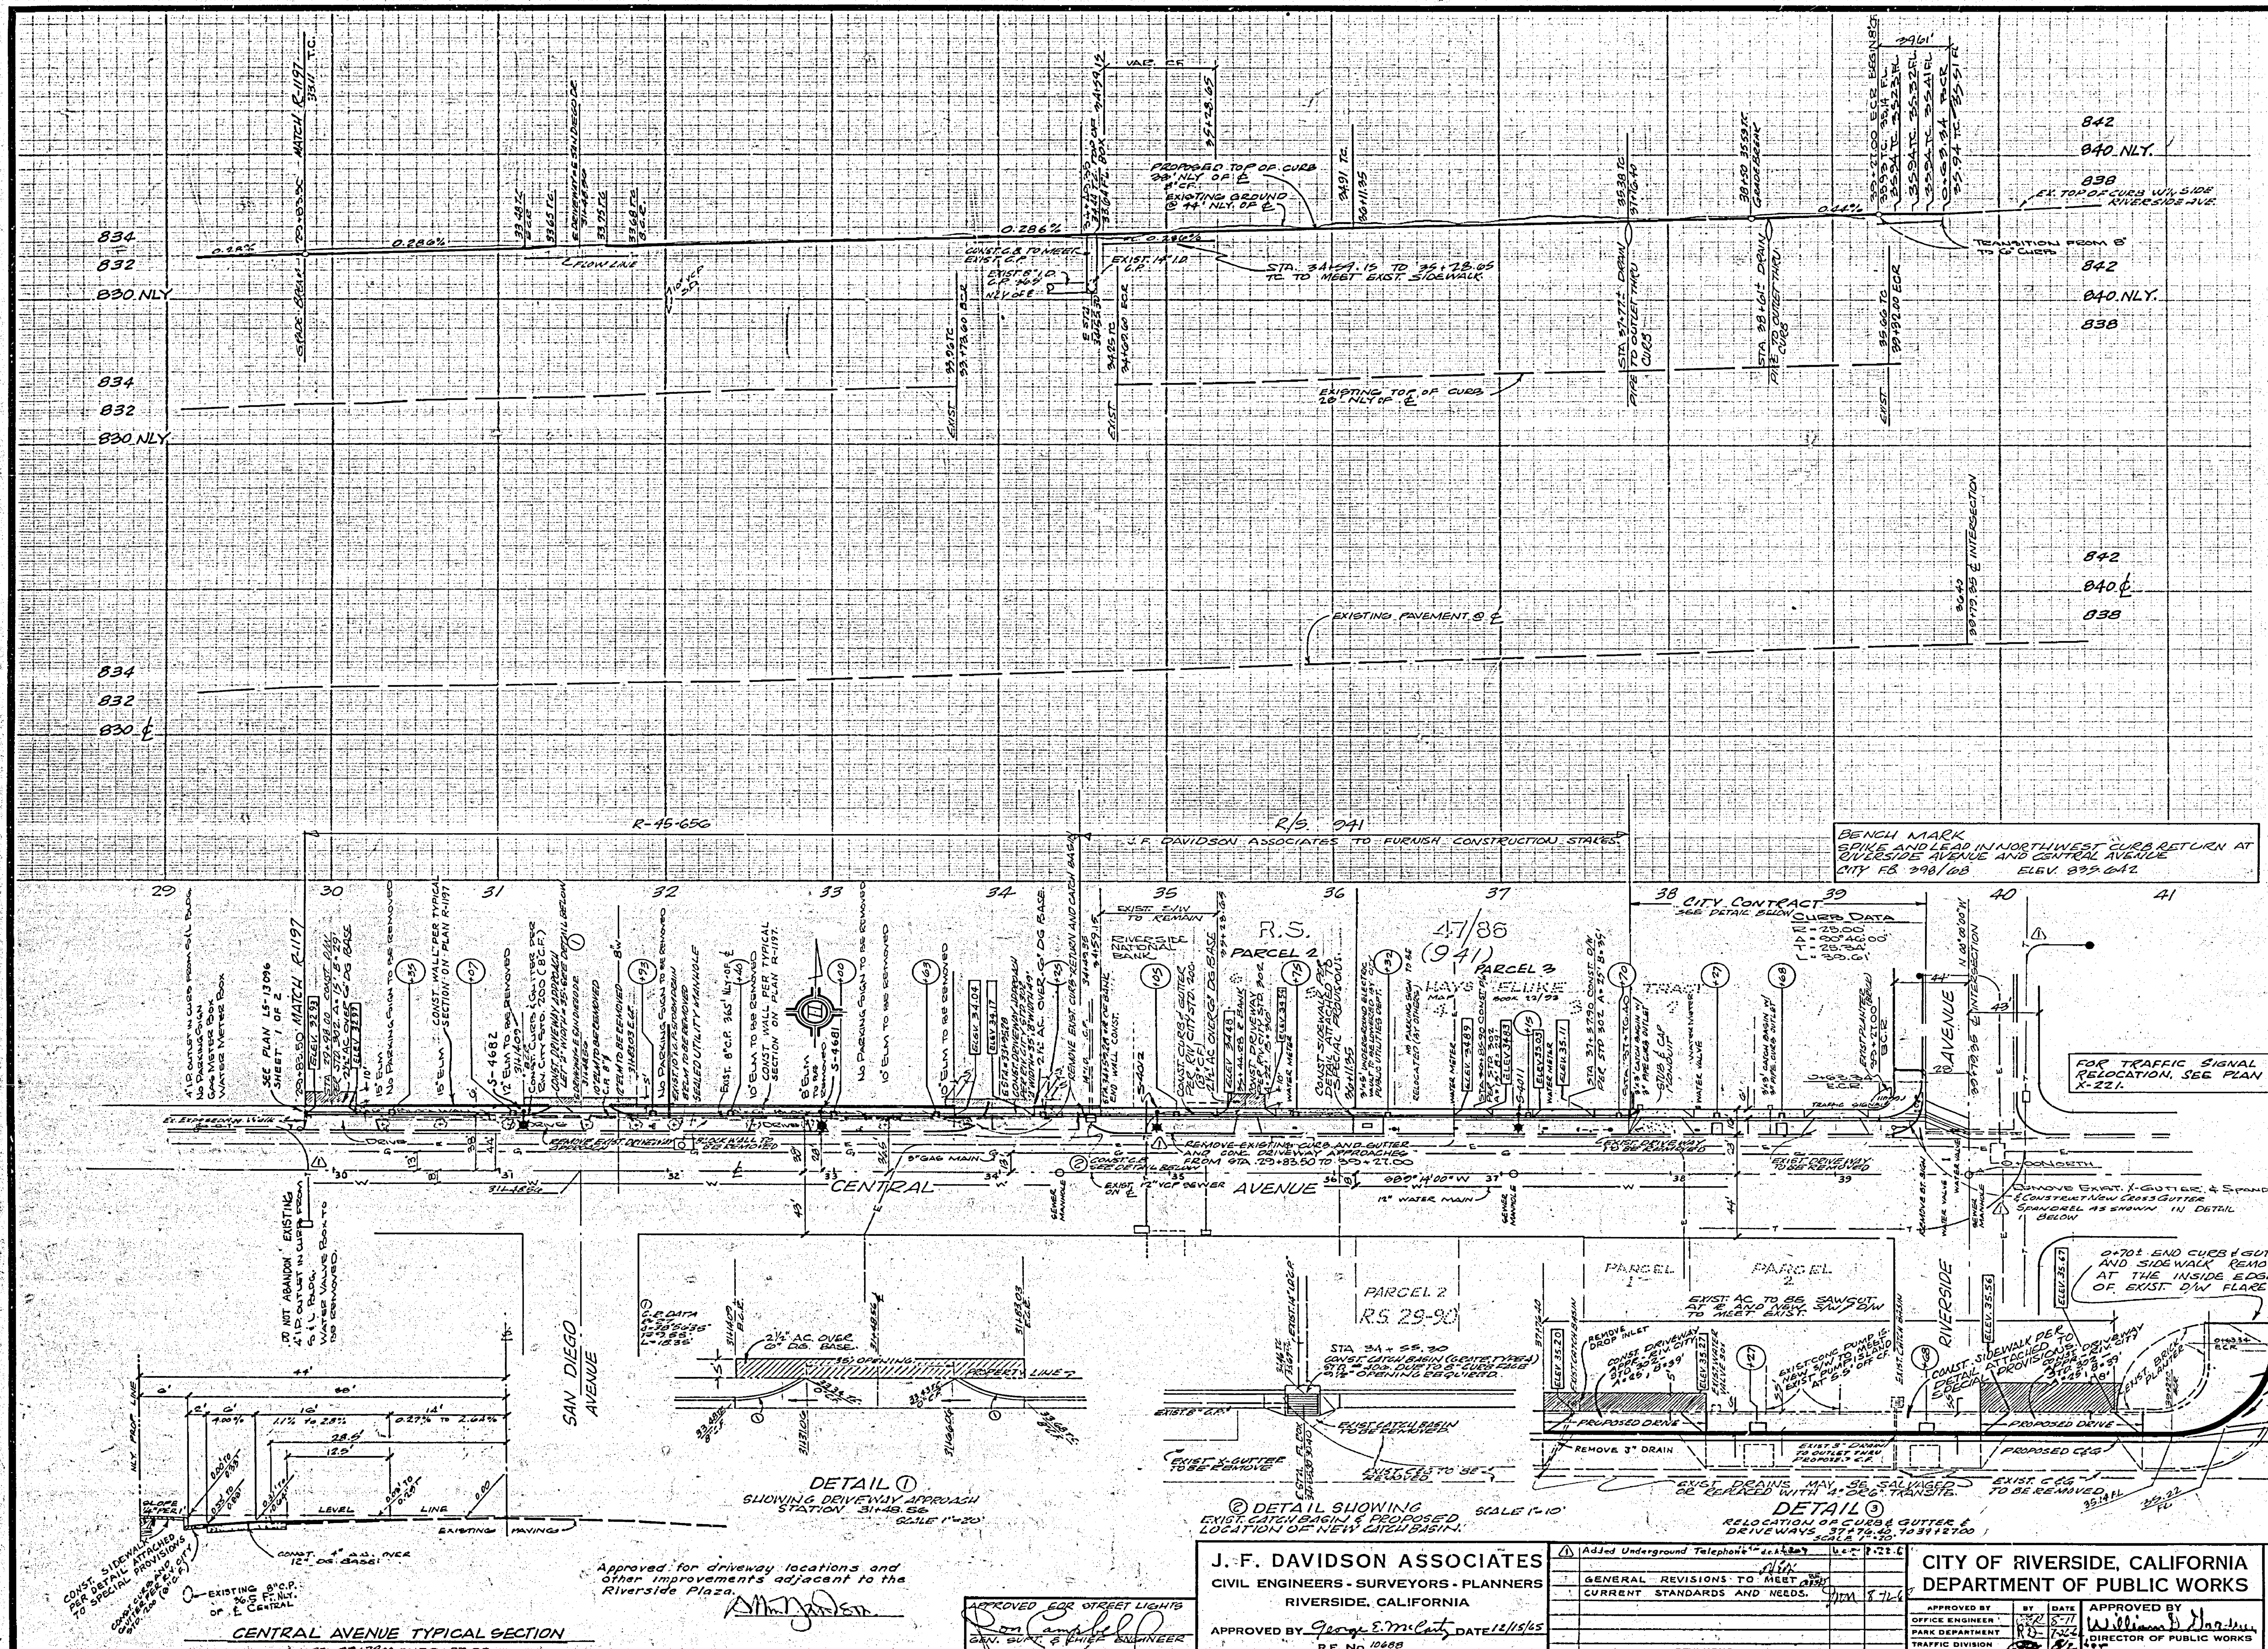

STREET LIGHT NOTES:

1. All street light standards and pullboxes to be located in the field.
2. All street light standards shall be checked for clearance of driveways and placed 1' from end of curb returns.
3. See City of Riverside Drwg. No. L1-13011 for light standard details and Drwg. No. L1-13003 for pullbox details.
4. All cable to be AWG No. 8 copper.
5. This is a 2 wire 240 volt multiple system.
6. All constructure to comply with City of Riverside Street Light Specifications.
7. Inspections to be called for as outlined in specifications.
8. Feed points to be determined.
9. City of Riverside to connect street light cables to exist. circuit
10. Install a waterproof "in line" fuse holder on the phase leg cables in the base of each street light standard. Fuse holder to be "bussman" # HEB-BB for copper wire with a "Bussman" FNM 5 amp 250 volt fuse or approved equal.
11. Prop. 1" conduit shall be placed a maximum of 2" back of prop. curb and gutter.

STREET LIGHT LEGEND:

Indicates City of Riverside Marblelite light standard No. 68J10 with 20000L, 400 W, type III "Line Material" mercury vapor luminaire with individual photoelectric receptacle and control unit. Cat. No. LM57A2.

Indicates 1" rigid galv. steel conduit, except as noted.

GENERAL NOTES:

1. It shall be the responsibility of the Contractor to clear the Right of Way in accordance with the provisions of law as it affects each utility including irrigation lines.
2. Const. shall be in accordance with Standard Specifications for Public Works Const., 1967 Edition, City of Riverside Standard Drawings and Special Provisions.
3. Prime coat, Seal coat and paint binder are required and included in unit price of asphalt.
4. Grading will require a permit under Ordinance Nº 3093 for a cut or fill exceeding 100 cubic yards or a fill over one foot in depth.
5. For tree well detail see Plan R-1197. Tree well stations are noted on plan by (+00)
6. Trim edge of existing pavement where new paving joins existing pavement to a clean straight line. Place match-up paving as shown in Typical Section and overlay existing pavement as directed in the field to produce a smooth crown section.
7. The finished sub grade shall have a compaction of not less than 90% for a depth of a 0.5 ft. as determined by test method No. "Calif. 216F" immediately prior to placement of the cover.
8. For relocation of any City domestic or irrigation water facility, or electric power utility facility to be done by the City forces, contact Charlie Harz, Water Commercial Engineer, @ 787-7442. Schedule about 2 weeks to process a work order, before relocation work begins.
9. Driveway approaches shall conform to Std. Dwg. No. 302 and shall be located as directed in the field. Elevations at back of driveway approaches shown on plan.

Approved for driveway locations and other improvements adjacent to the Riverside Plaza.

APPROVED FOR STREET LIGHTS
GEN. SUPT. & CHIEF ENGINEER
DATE: 8/5/68

J. F. DAVIDSON ASSOCIATES
CIVIL ENGINEERS - SURVEYORS - PLANNERS
RIVERSIDE, CALIFORNIA
APPROVED BY George E. McCarty DATE 12/15/65
R.E. No. 10688
W.O. 669 FOR: Riv. Plaza Shopping Center F.B. 881/900

MARK	REVISIONS	APPR.	DATE
1	Added Underground Telephone		8-22-6
	GENERAL REVISIONS TO MEET CURRENT STANDARDS AND NEEDS.		8-26-6

DESIGNED BY JACK · DRAWN BY DK · CHECKED BY

CITY OF RIVERSIDE, CALIFORNIA
DEPARTMENT OF PUBLIC WORKS

APPROVED BY	BY	DATE
OFFICE ENGINEER		8-11
PARK DEPARTMENT	RD	7-26
TRAFFIC DIVISION		8/2
ASSISTANT CITY ENG.		8-25

APPROVED BY William D. Gardner, DIRECTOR OF PUBLIC WORKS
DATE 8/25/66

STREET PLAN AND PROFILE
CENTRAL AVENUE
NORTHERLY SIDE FROM 28 FT.± TO 1000 FT.± WLY. ℄ INTERSECTION OF RIVERSIDE AVENUE.
R/S. 941 & R 45-656

HORIZ. SCALE: 1" - 50' VERT. SCALE: 1" - 5'

PROJECT NO. 309
LS - 13096
SHEET 2 OF 2
R-1080-A
SHEET 1 OF 1
FILE NO. 3321