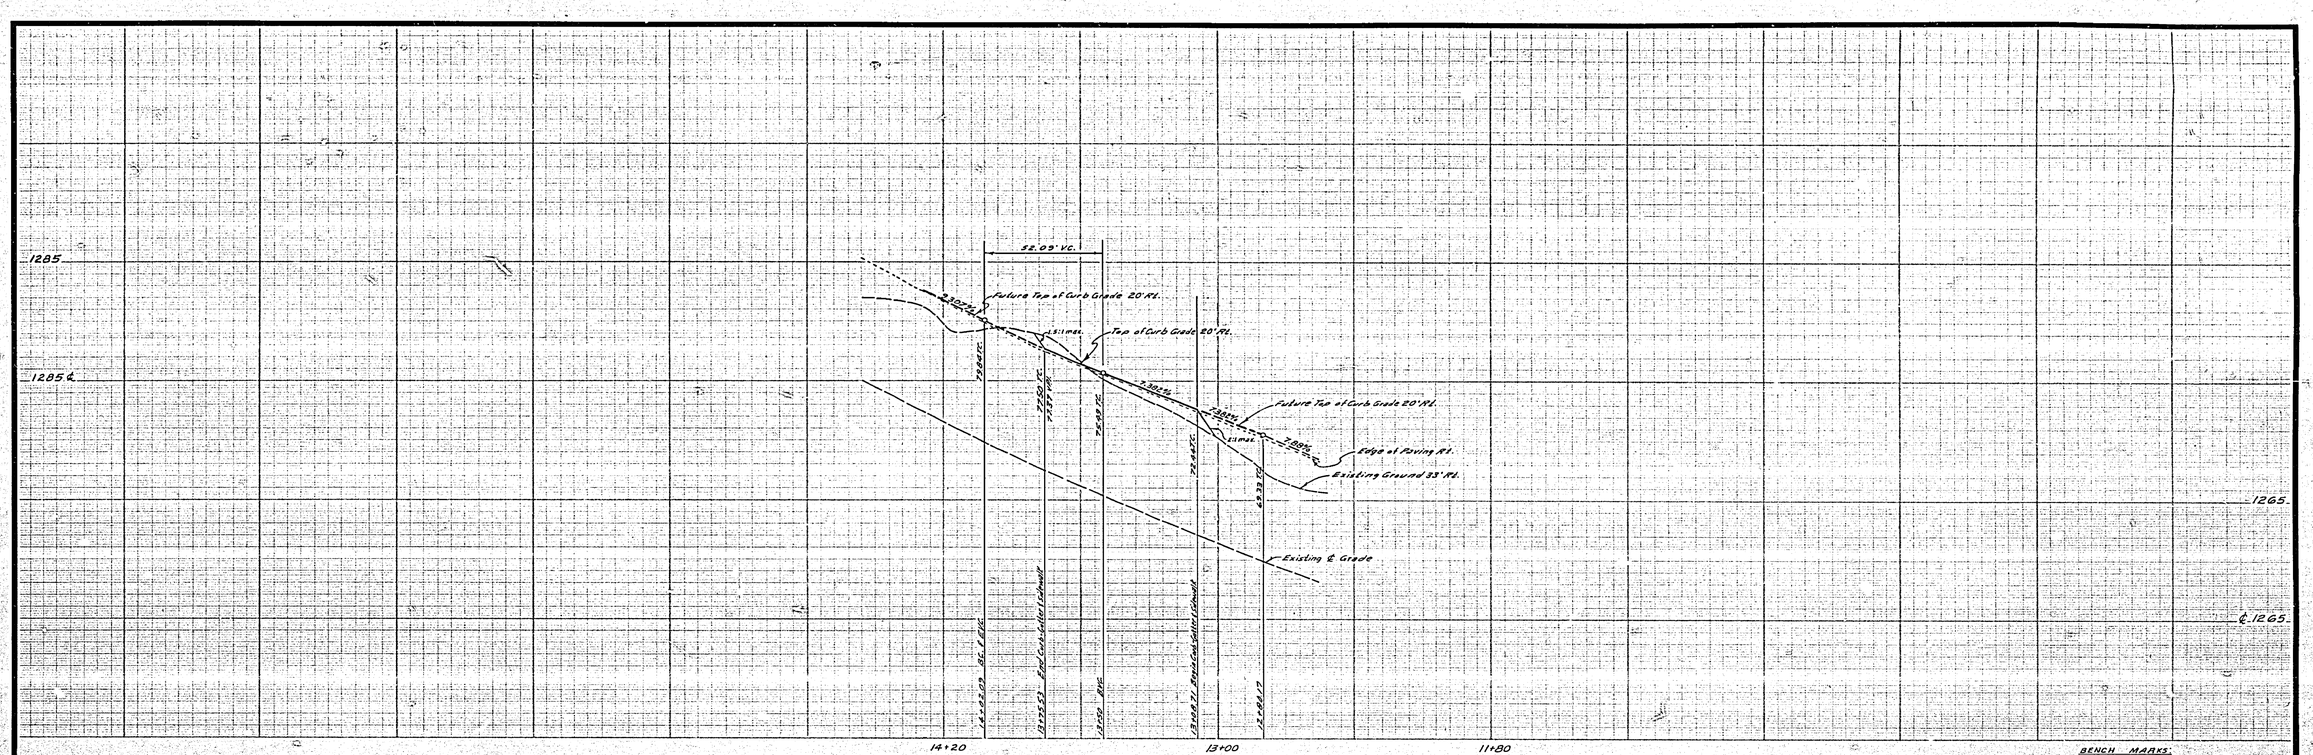

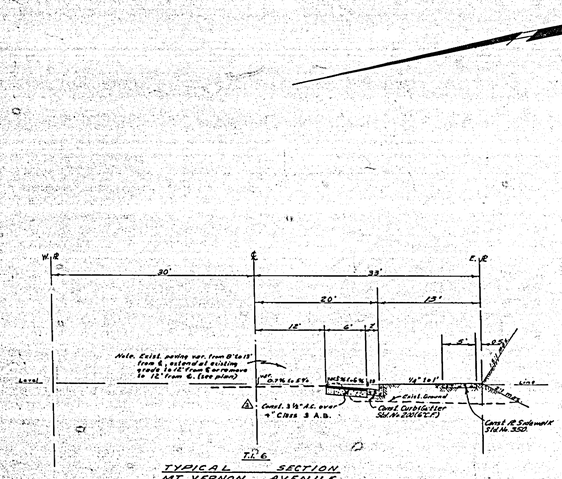

TYP. 6

TYPICAL SECTION
MT. VERNON AVENUE
NO SCALE

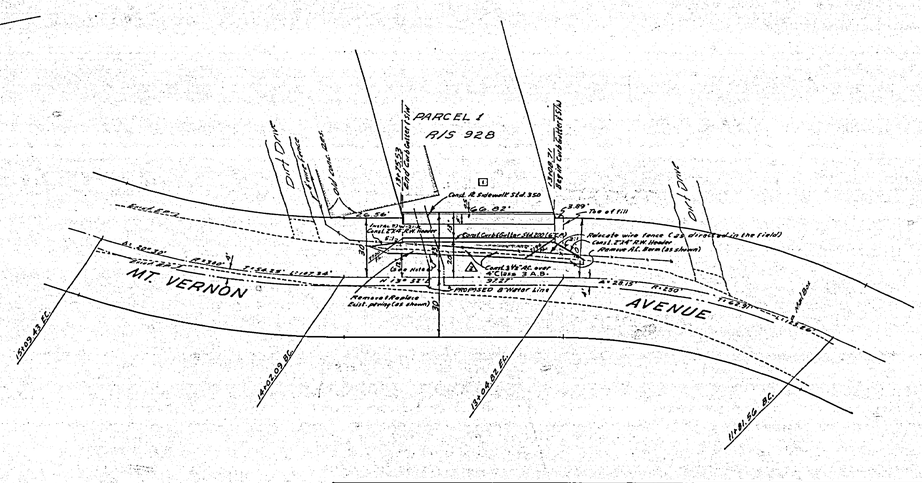
PARCEL 1
R/S 928
Cont. 8" Sidewalk Std. 350
Cont. Cub. & Gutter Std. 200 (6" C.)
Top of Fill
Cont. 3½" A.C. over 4" Class 3 A.B.
Remove & Replace Curb, Paving (as shown)
Proposed 8" Water Line
MT. VERNON
AVENUE
Dirt Drive
Dirt Drive
Old Farm Road
Existing Wire Fence
Existing Wood Fence
