STREET LIGHT NOTES

(1) All street light standards and pullboxes to be field located by contractor, according to plans, and approved by utilities personnel.

(2) All street light standards shall be checked for clearance of driveways, fire hydrants, and radius returns.

(3) Excavation for street light standard bases, pullboxes, and conduits must be done after installation of curbs and gutters, but before installation of sidewalks.

(4) Contractor to obtain a street opening permit from City of Riverside Public Works Department prior to any excavation in proposed or dedicated street Right-of-Way.

(5) Backfill to be of type and compacted as specified by City of Riverside Public Works Department Specification #401.

(6) All construction to comply with the latest revision of the City of Riverside Public Utilities Department Street Light Specification #1390.

(7) Inspections to be called for as outlined in Specification #1

(8) This is a two wire 240 volt multiple system.

(9) All cable to be as specified in Specification #119.

(10) Feed point(s) to be confirmed at time of constructior

(11) See City of Riverside Dwg No LI-13011 for Light Standard Details.

(12) Power connection and inspection fee is to be paid to SCE Co. (Date paid) Apr. 1-1968 or Apr. 2 1968 for 3-100 ea.

(13) The City of Riverside Traffic Engineering Division will pay $ 630 ea. toward the cost of this project to the developer upon completion of the work and receipt of a statement from the developer. Apr. 1980 or Apr. 2 1968 for 3-175 ea

LEGEND

- Indicates City of Riverside marbelite light standard No. GB10 with 2-400 W., 240 V., type III, 3-stage reflector mercury vapor luminaire Cat. No. LM-5342 or approved equal.
- Indicates 1" rigid galv. steel conduit, except as noted.

NOTICE TO CONTRACTOR:

The existence and location of any underground utility pipes or structures shown on these plans are obtained by a search of the available records. To the best of our knowledge, there are no existing utilities except as shown on these plans.

The contractor is required to take due precautionary measures to protect the utility lines shown and any other lines not of record or not shown on these plans.

TYPICAL SECTION
UNIVERSITY AVENUE
NO SCALE
T.I. = 7

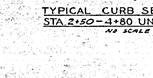

TYPICAL CURB SECTION
STA 2+50 - 4+80 UNIVERSITY
NO SCALE

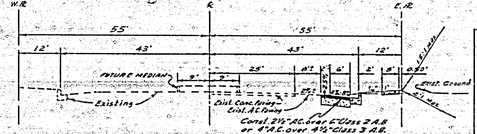

TYPICAL SECTION
IOWA AVENUE
NO SCALE
T.I. = 7

GENERAL NOTES

(1) It shall be the responsibility of the contractor to clear the right of way in accordance with the provisions of law as it affects each utility, including irrigation lines and appurtenances, and at no cost to the City.

(2) Construction shall be in accordance with the City of Riverside, Department of Public works, Specifications No. 401 and Standard Drawings.

(3) Prime coat, seal coat, and paint binder are required.

(4) Grading will require a permit under Ordinance 3093 for a cut or fill exceeding 100 cubic yards, or a fill over one foot in depth.

(5) The subdivider shall arrange for a soil test to be made by City Engineer after the streets have been graded to rough grade. Depth of base and asphalt paving shall be determined by City of Riverside Design Standards and Test Procedures.

(6) Trim edge of existing pavement, where new paving joins existing pavement, to a clean, straight line. Construct matching paving as shown and overlay paving as directed in the field to produce a smooth crown section.

(7) Sewer is also inserted to the Specifications of the Public Works Department before placement of base and paving.

PAR 1	PAR 2	PAR 3	QUANTITY ESTIMATE	TOTAL
334 L.F.	649 L.F.	316 L.F.	Curb & Gutter Standard Dwg. No. 200 (6"C.F.)	1,299 L.F.
6,305 S.F.	3,245 S.F.	1,315 S.F.	Sidewalk Standard Dwg. No. 350	6,131 S.F.
1,897 S.F.	2,152 S.F.	3,424 S.F.	2½" A.C. Paving	7,473 S.F.
35 C.Y.	40 C.Y.	23 C.Y.	Imported Base Material (Class 2 A.B.)	138 C.Y.
46 L.F.		84 L.F.	Curb & Gutter Removal	130 L.F.
42 L.F.			2" x 4" Redwood Header	42 L.F.
3 Ea.			W-21-A	3 Ea.
	2 Ea.		Palm Tree Relocation	2 Ea.
	1 Ea.		Cleanout Box Standard Dwg. No. 425	1 Ea.
	66 L.F.		18" R.C.P. 2250 D	66 L.F.
	8 L.F.		24" R.C.P. 2000 D	8 L.F.
		25 L.F.	4" V.C.P.	25 L.F.
		1 Ea.	4"x 12" Tee	1 Ea.
4 Ea.		2 Ea.	Driveway Approach Standard Dwg. No. 302	6 Ea.
	1 Ea.		Barricade Standard Dwg. No. 180	1 Ea.

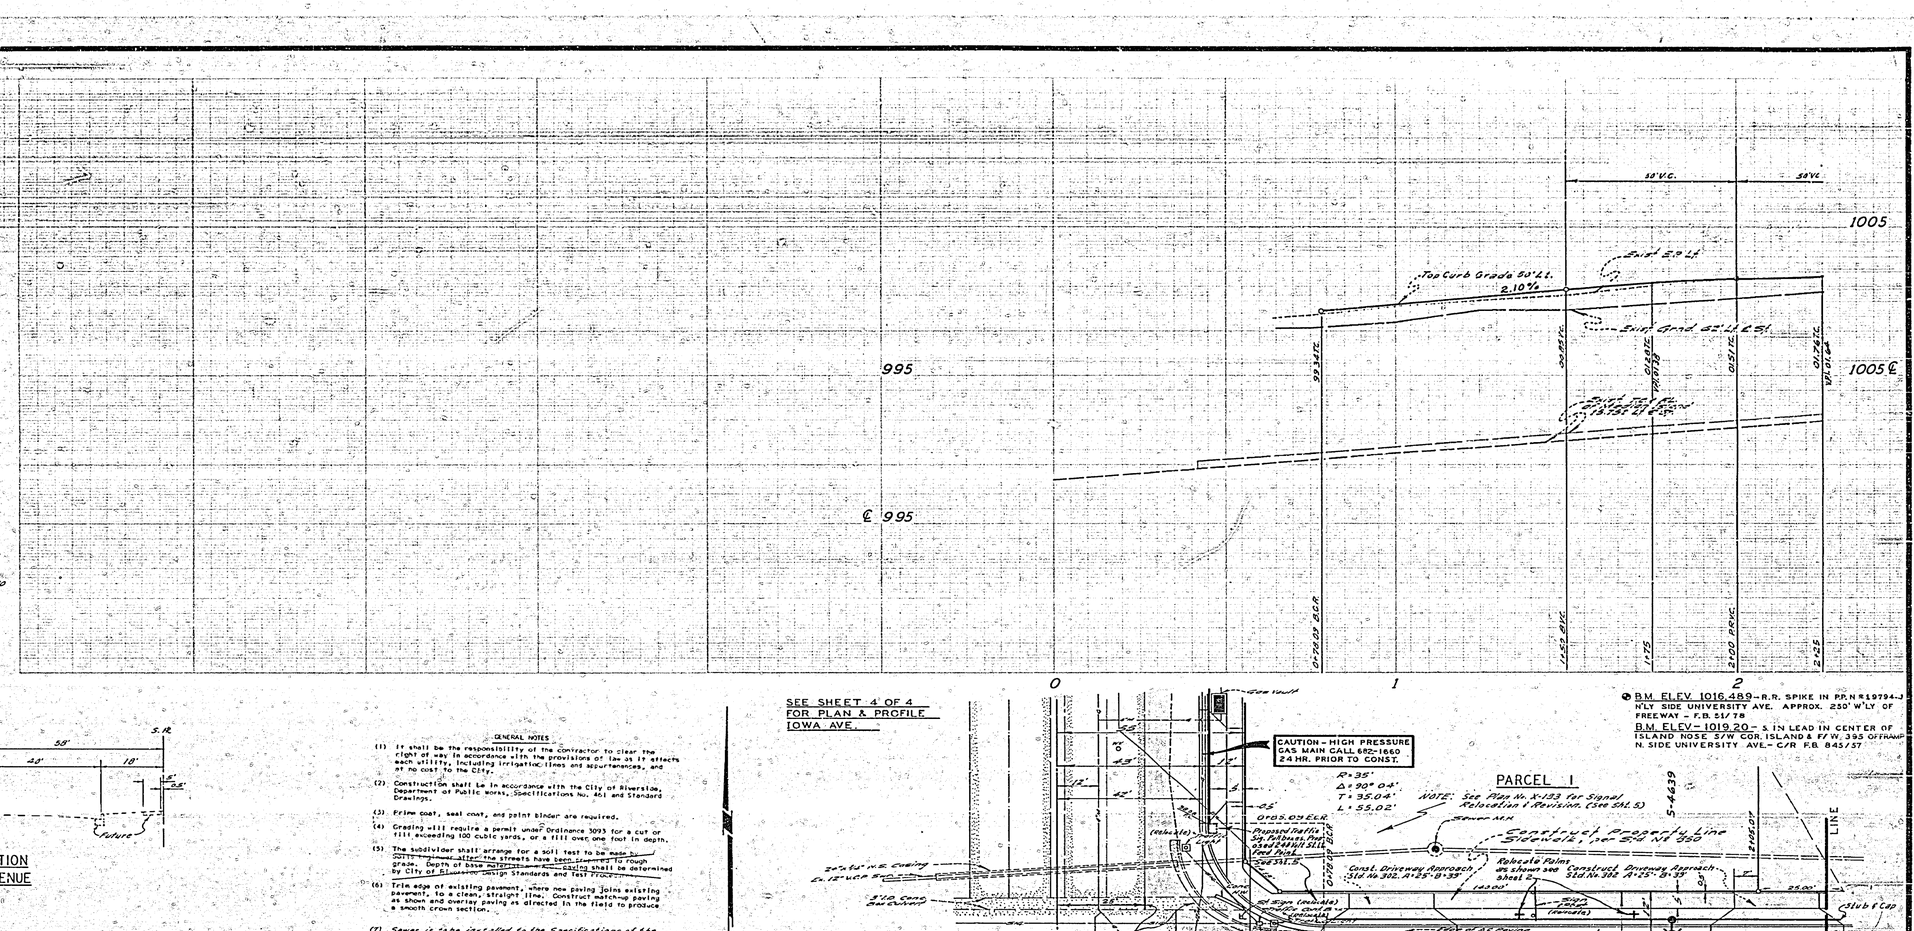

SEE SHEET 4 OF 4
FOR PLAN & PROFILE
IOWA AVE.

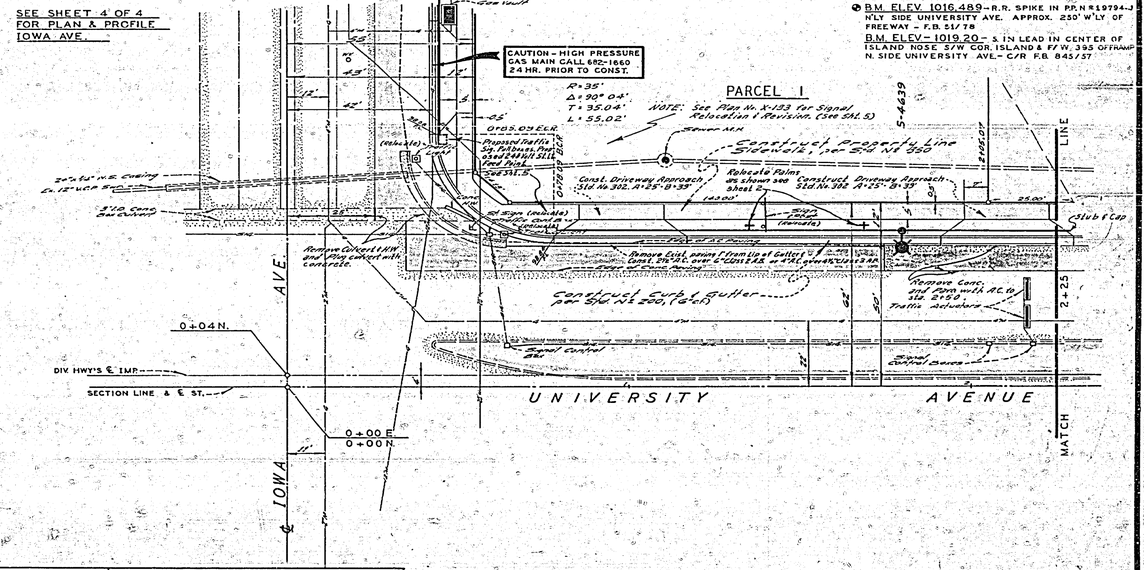
CAUTION - HIGH PRESSURE GAS MAIN CALL 682-1860 24 HR. PRIOR TO CONST.
PARCEL 1
Δ = 90° 04'
T = 35.04'
L = 55.02'
NOTE: See Plan No. X-133 for Signal Relocation Revision. (See Sht. 5)
Sewer MH
Const. 6" P.C.C. Sidewalk, Std. No. 350
Const. Property Line Sidewalk, 0.50' W. Std. 350
Const. Driveway Approach, Std. No. 302, A-25'-B-35'
Relocate Palm as shown and Construct Driveway Approach, Std. No. 302, A-25'-B-35'
Const. 6" P.C.C. Curb & Gutter per Std. No. 200, (6"C.F.)
Remove Culvert M.H. and Pipe culvert with concrete.
Remove Exist. 6" conc. curb & gutter & 4" A.C. pvmt. & Const. 6" P.C.C. curb & gutter per Std. No. 200 (6"C.F.) & 4" A.C. pvmt. per Std. No. 302
Remove Conc. and Pave with A.C. to Std. 2150 Traffic Detector
Signal Control Cabinet
Const. 6" P.C.C. Curb & Gutter per Std. No. 200, (6"C.F.)
Const. 6" P.C.C. Sidewalk, Std. No. 350
Const. 6" P.C.C. Curb Ramp, Std. No. 340

30' V.C.

50' V.C.

Top Curb Grade 50' Lt.

Grade 2.0% Lt.

1.57½%

1.70½%

1.40½%

Grade 2.2% Lt. 6.5'

Grade 6.2% Lt. of Median Isolation 18.5' to ℄ Lt. of ℄ 57'

995

1005

℄ 995

1005 ℄

10¾" Steel line

12" Sewer

Const. 3' Gutter to meet exist'd. Conc. Paving

2

3

4

5

6

7

8

STORM DRAIN PROFILE

Const. C.B.

Const. 66"RCP 2000D (See Profile) use Class III bedding per Std. Dwg. No. 452

PARCEL 2

Proposed Standard for Parcel 2

Proposed Street Light conduit

Remove Exist. and repl. with A.C. to 30' 6"50

Const. 3' Gutter to meet existing Conc. Paving (See Section Sheet 1)

Plug 12" C.I.P. with 1/2" bolt

Join Exist. Gulch Beam

Const. 24" Reinforced Header & Side Fill per R

Const. A.C. Paving to clip of 1/2 of surface

Const. 2½" A.C. over 6" C.A.B.

Const. 3' Gutter to meet exist'd. Conc. Paving

Exist. A.C. Sidewalk

Future Tee Curb (See C/R Plan R-1016)

Future 24" RCP (See C/R Plan D-130)

Grade ditch @ 1.86% to drain

Const. 4'-24" RCP 2000 @ 150% Class III bedding

Const. 4'-24" RCP 2000 @ 150% Class III bedding

Grade 50' to drain into 66" RCP

Const. Barricade Std 120 at end of sidewalk for protecting protection

Exist. 24" RCP (See C/R Plan D-130)

NOTE:
If 24" RCP Drain per Plan D-130 exists at the time of this Const. the Channel Gas Std. No. 428 shall be used, apply, to connect 18" R.C.P. to existing 24" RCP.

UNIVERSITY AVENUE

DIV. HWYS & TWP.

SECTION LINE ℄ ℄ ST.

MATCH LINE 2+25

MATCH LINE 5+00

SEE SHEET 1 FOR TYPICAL SECTION

B.M. ELEV. 1016.489 - R.R. SPIKE IN P.P. No. 19794-3 N'LY SIDE UNIVERSITY AVE. APPROX. 250' W'LY OF FREEWAY - F.B. 51/78

B.M. ELEV. 1018.20 - S. IN LEAD IN CENTER OF ISLAND NOSE S/W COR ISLAND & F/W 395 OFFRAMP N. SIDE UNIVERSITY AVE. - C/R F.B. 845/57

ALBERT A. WEBB ASSOCIATES
CIVIL ENGINEERS
RIVERSIDE, CALIFORNIA
APPROVED BY [illegible] DATE 3/31/68
R.E. No. 6816
W.O. 68-17 FOR: HUGH MURRAY F.B. 1850

REVISIONS

DESIGNED BY R.E.L. DRAWN BY R.M. CHECKED BY A.W.E.

CITY OF RIVERSIDE, CALIFORNIA
DEPARTMENT OF PUBLIC WORKS

APPROVED BY	BY	DATE
OFFICE ENGINEER	[illegible]	5/21
FIRE DEPARTMENT	[illegible]	5/21
TRAFFIC DIVISION	[illegible]	5-20
ASSISTANT CITY ENG.	[illegible]	5-21

APPROVED BY [illegible]
DIRECTOR OF PUBLIC WORKS
DATE 7-1-68

5-21-68 [illegible] R.C.E. 19541

STREET PLAN AND PROFILE
UNIVERSITY AVENUE
NORTH SIDE
Iowa Avenue to Escondido Freeway
R/S NO. 1018

HORIZ. SCALE: 1" = 20' VERT. SCALE: 1" = 4'

PROJECT NO. R-1295
25-19310
SHEET 2 OF 5
FILE NO. 68-17

L = 71.47'
35.74' V.C.
35.73' V.C.
L = 17.87'
1.62%
Exist. Top Curb
6.575%
2.25%
Top Curb Grade 58' Lt.
Exist. EP Lt
1.75%
Exist. Grade 62' Lt.
1.40%
Exist. Grade
1020
1020 ℄
1010
℄ 1010
8
9
10
11
12
13
14
Contact State Inspector 24 hours prior to Construction Phone R.G. Nelson or Clarence P. Sparks at 686-3646 2 days prior to construction.
State Encroachment Permit No. 08-R-1611 Expires Aug. 29, 1968.
PARCEL 3
R = 36'
Δ = 117°
T = 57.12'
L = 71.47'
Construct Driveway Approach Std. N° 302, A=25', B=39'
Construct Property Line Sidewalk, per Std. N° 330
Construct Driveway Approach Std. N° 302, A=25', B=39'
Stub & Cap
Remove Fence as shown
Remove A.C. Paving
Construct Curb & Gutter per Std. N° 200, (6" c.f.)
Remove Existing Curb & Gutter
Overhead Signal (Relocate)
Sta. 8+00
MATCH LINE
UNIVERSITY AVENUE
FREEWAY
DIV. HWY'S ℄ IMP.
SECTION L. & ℄ ST.
SEE SHEET 1 FOR TYPICAL SECTION
B.M. ELEV. 1016.489 – R.R. SPIKE IN P.P. N° 19794-J N'LY SIDE UNIVERSITY AVE. APPROX. 250' W'LY OF FREEWAY – F.B. 51/78
B.M. ELEV. 1019.20 – S. IN LEAD IN CENTER OF ISLAND NOSE S/W COR. ISLAND & F/W 395 OFFRAMP N. SIDE UNIVERSITY AVE. – C/R F.B. 845/37

ALBERT A. WEBB ASSOCIATES
CIVIL ENGINEERS
RIVERSIDE, CALIFORNIA
APPROVED BY [signature] DATE 3/21/68
R.E. No. 5876
W.O. 68-17 FOR: HUGH MURRAY F.B.

MARK | REVISIONS | APPR. | DATE
DESIGNED BY AC DRAWN BY RA CHECKED BY AWW

CITY OF RIVERSIDE, CALIFORNIA
DEPARTMENT OF PUBLIC WORKS

APPROVED BY	BY	DATE
OFFICE ENGINEER	[illegible]	5/3
PARK DEPARTMENT	RG	6-19
TRAFFIC DIVISION	GKB	7-2
ASSISTANT CITY ENGINEER	[illegible]	7-5

APPROVED BY [signature] DIRECTOR OF PUBLIC WORKS
DATE 7-5-68

5-21-68 [signature] [illegible]

STREET PLAN AND PROFILE
UNIVERSITY AVENUE
NORTH SIDE
Iowa Avenue to Escondido Freeway
R/S NO. 1018
HORIZ. SCALE: 1" = 20' VERT. SCALE: 1" = 4'

PROJECT NO. R-1295
L5-13310
SHEET 3 OF 5
FILE NO. 68-17

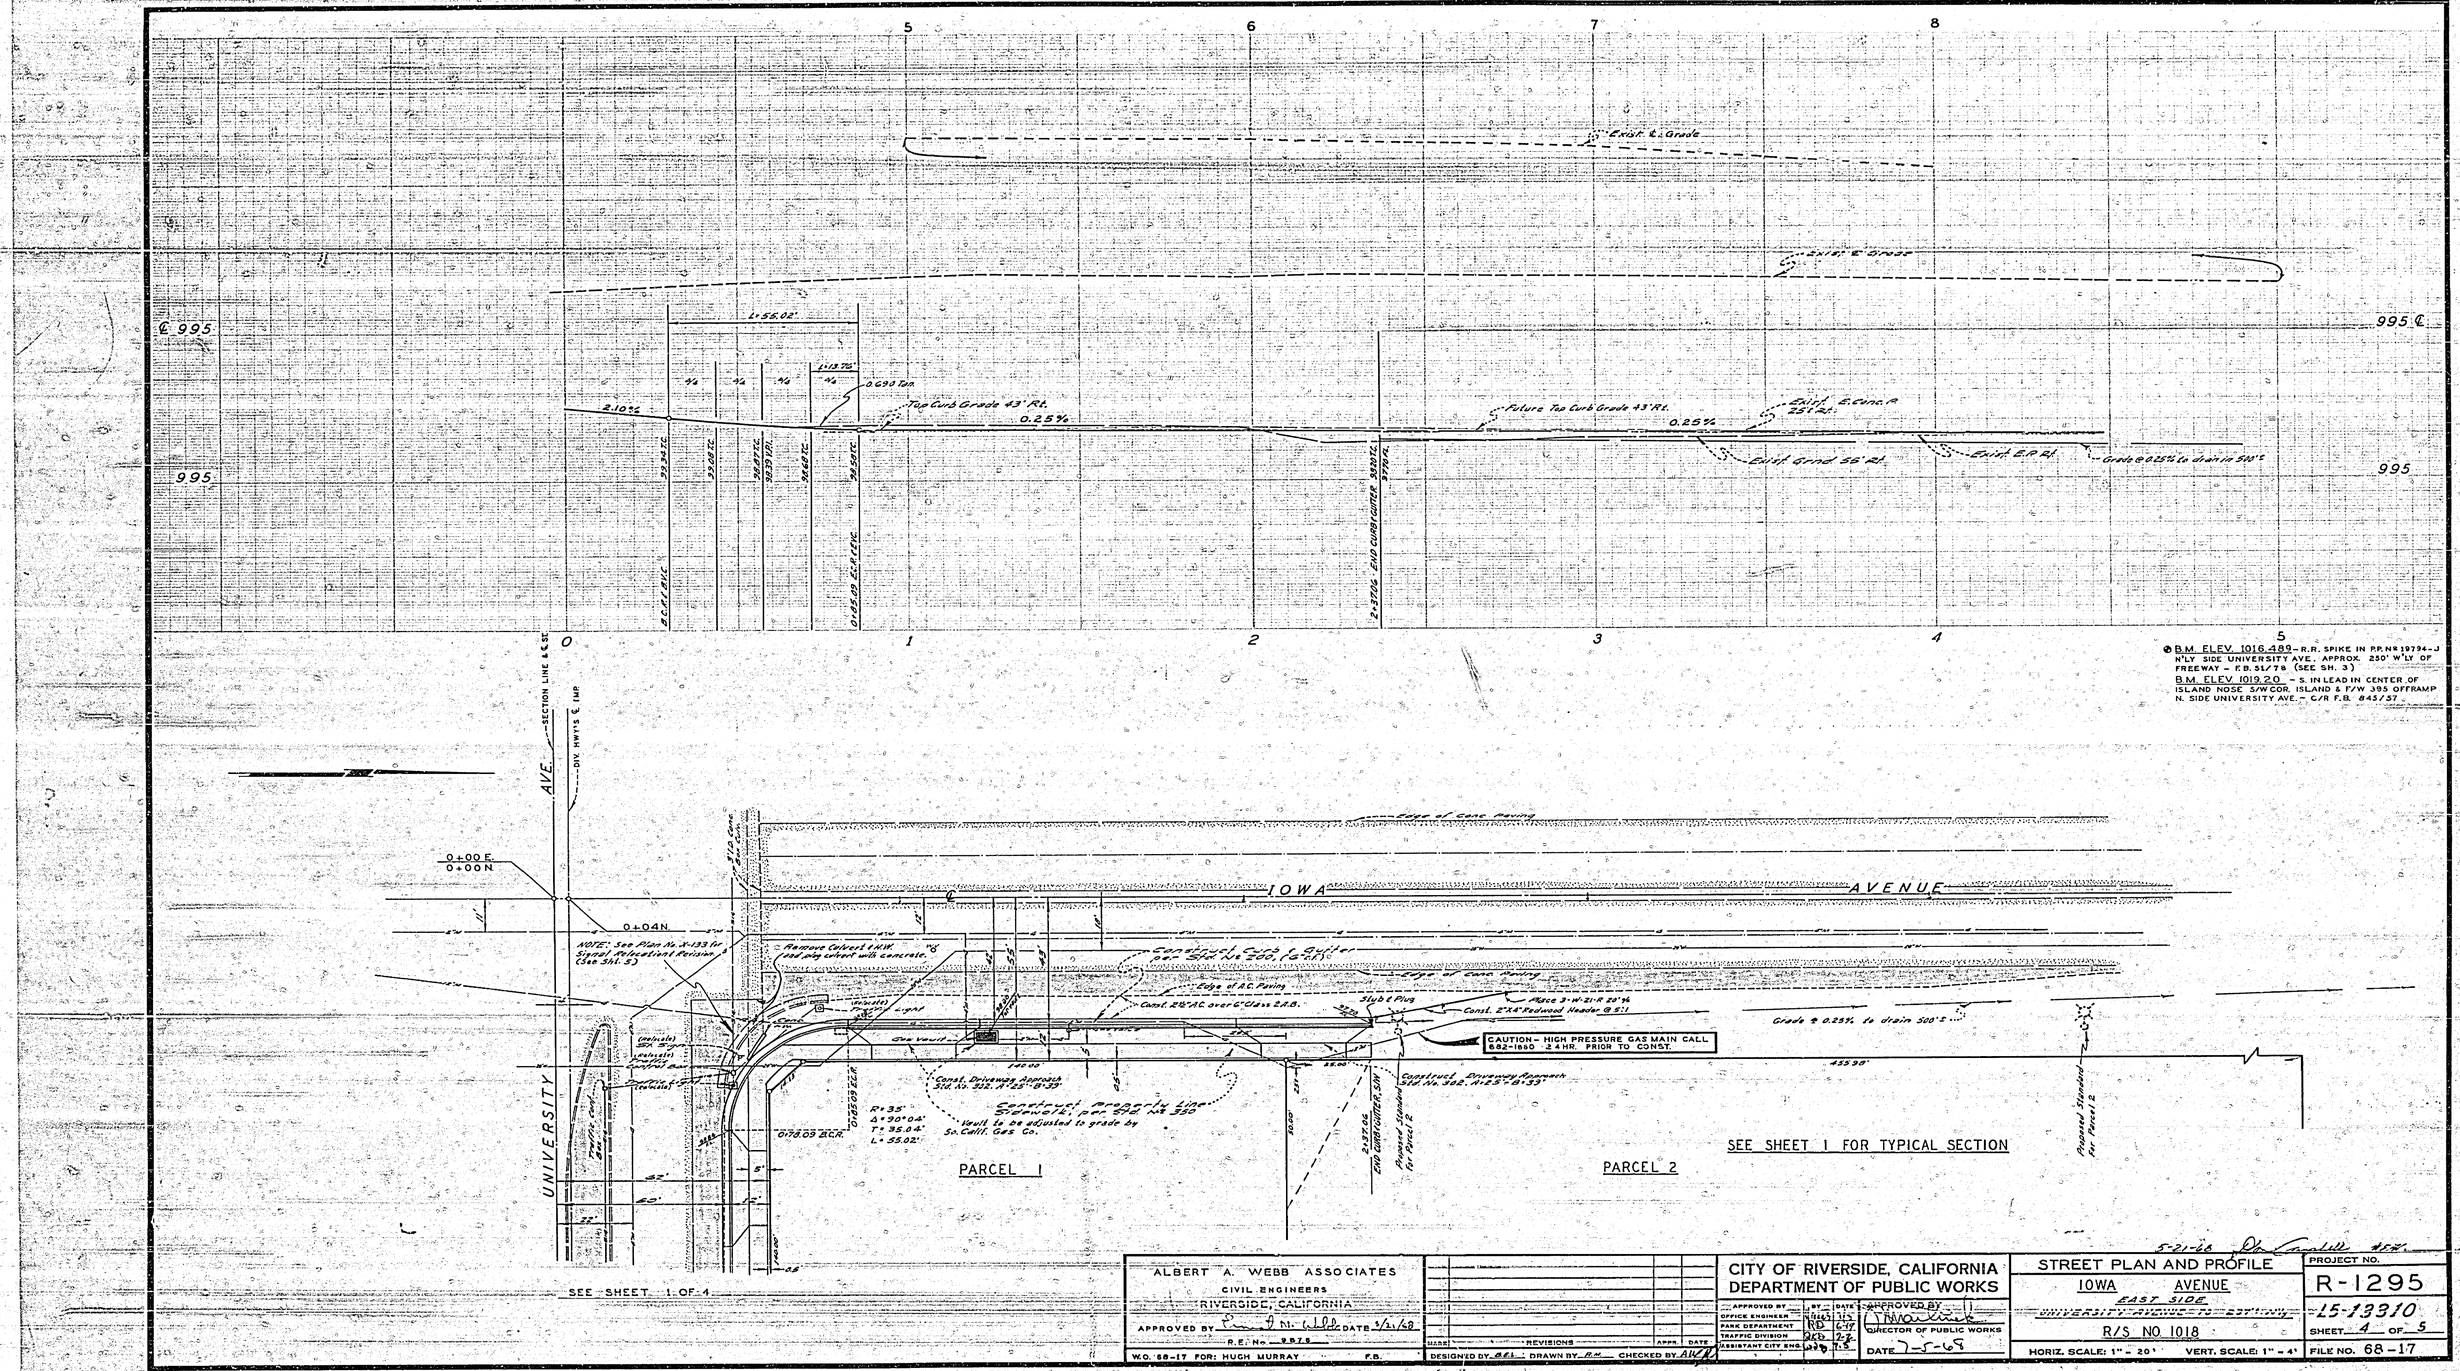

B.M. ELEV. 1016.489 – R.R. SPIKE IN PP. NR 19794-J N'LY SIDE UNIVERSITY AVE., APPROX. 250' W'LY OF FREEWAY – F.B. 51/78 (SEE SH. 3)

B.M. ELEV. 1019.20 – S. IN LEAD IN CENTER OF ISLAND NOSE S/W COR. ISLAND 6 F/W 395 OFFRAMP N. SIDE UNIVERSITY AVE. – C/R F.B. 843/57.

ALBERT A. WEBB ASSOCIATES
CIVIL ENGINEERS
RIVERSIDE, CALIFORNIA
APPROVED BY [illegible] DATE 5/2/68
R.E. No. 9575
W.O. 68-17 FOR: HUGH MURRAY F.B.

MARK REVISIONS APPR. DATE

DESIGNED BY BEL DRAWN BY RM CHECKED BY AWA

CITY OF RIVERSIDE, CALIFORNIA
DEPARTMENT OF PUBLIC WORKS

APPROVED BY	BY	DATE
OFFICE ENGINEER	[illegible]	5-21-68
PARK DEPARTMENT	RD	CITY
TRAFFIC DIVISION	RED	T.E.
ASSISTANT CITY ENG.	[illegible]	T.E.

APPROVED BY [illegible]
DIRECTOR OF PUBLIC WORKS
DATE 7-5-68

5-21-68 [illegible] #5

STREET PLAN AND PROFILE
IOWA AVENUE
EAST SIDE
UNIVERSITY AVENUE TO 200'± NLY
R/S NO 1018
HORIZ. SCALE: 1" = 20' VERT. SCALE: 1" = 4'

PROJECT NO. R-1295
25-13310
SHEET 4 OF 5
FILE NO. 68-17

PHASE DIAGRAM

SCALE 1" = 20'

N

Flashing Indications: Ø4 Yellow, Ø8 Red

Ø4 ●●●