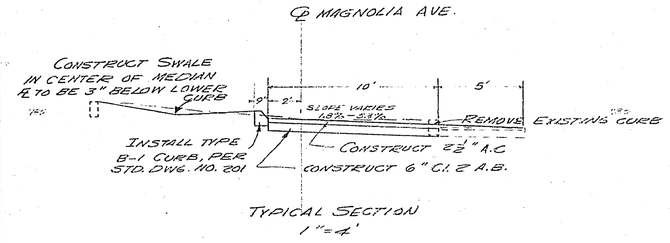

TYPICAL SECTION
1"=4'

MAGNOLIA AVENUE

DETAIL OF TAPER (N.T.S.)

CITY OF RIVERSIDE, CALIFORNIA DEPARTMENT OF PUBLIC WORKS	MAGNOLIA AVE. CHANNELIZATION LEFT TURN LANE FOR CALIFORNIA BAPTIST COLLEGE NE'LY OF MELODY LANE	PROJECT NO. R-1304	