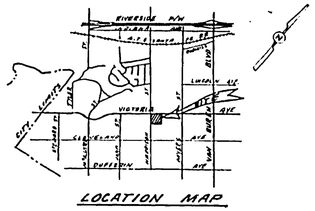

STREET NAME & TRAFFIC SIGN SCHEDULE		
A	HARRISON ST	2600
	CANADA WAY	9800
B	KLAMATH CT	2600
	CANADA WAY	9800
C	MARTINEZ LN	2600
	CANADA WAY	9800
D	R1 (STOP SIGN) 30" OCTAGON	
E	W53 (NOT A THROUGH STREET) 24"X24"	

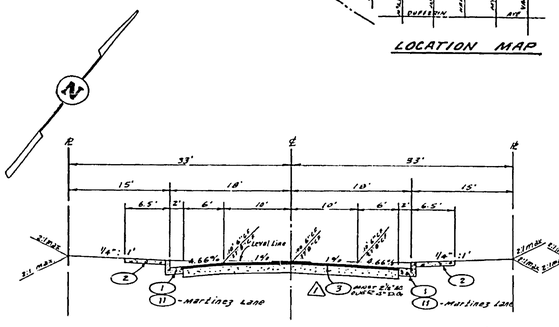

TYPICAL SECTION
CANADA WAY - MARTINEZ LANE
NO SCALE
T.I. = 5

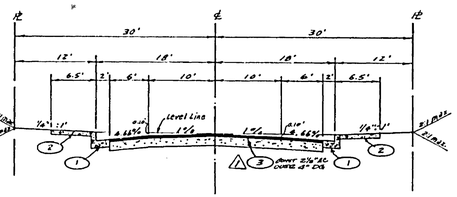

TYPICAL SECTION
KLAMATH COURT
NO SCALE
T.I. = 5

CONSTRUCTION NOTES

1. Const. curb & Gutter std. No. 200 (6" C.F.).
2. Const. Sidewalk Std. No. 425.
3. Const. A.C. Paving per typical section.
4. Const. Cross gutter Std. No. 220 (Width shown on plan)
5. Const. Wheelchair Ramp Std. No. 304.
6. Overlay exist. paving with variable thickness A.C. per Typical Section.
7. Const. A.C. Berm Type 1, Std. No 250.
8. Const. Barricade Std. No. 180.
9. Const 2"x 4" Redwood Headers @ 3½" O.C. connected by 60%
10. Const. Catch Basin Std. No. 405 (See c/e Plan D-30B for details)
11. Const. Curb & Gutter Std. No. 200 (8" C.F.).

NOTE:

The private engineer signing these plans is responsible for assuring the accuracy and acceptability of the work thereon. In the event of discrepancies arising during construction as a result of errors or omissions, the private engineer shall be responsible for determining an acceptable solution and revising the plans for approval by the City.

GENERAL NOTES

1. Construction shall be in accordance with the standard specifications for public works construction 1976 edition and City of Riverside Standard Drawings.
2. The subdivider shall arrange for a soil test to be taken by a soils engineer after the streets have been prepared to grade. Depth of base material and A.C. paving shall be determined by City of Riverside Design Standards and test procedures.
3. All flagged elevations shall be staked in the field by the private engineer.
4. All traffic signs shall be installed prior to opening the streets to traffic.
5. Const. curb returns per Std. Dwg. 304.
6. It shall be the responsibility of the contractor to clean the right of way in accordance with the provisions of law as it affects each activity including irrigation lines and appurtenances and at no cost to the city.
7. Trim edge of existing pavement where new pavement joins to a smooth straight line. Contact or machine paving of convex and concave surfaces connected by the fillet to produce a smooth section. Engineer estimates overlay to be 200 Tons.
8. Curb and gutter shall be staked with 3' offset at 25' intervals.
9. See Electrical plan for the number and location of required street lights.
10. A.C. berm shall be staked with 3' offset at 125' intervals.
11. See Landscaping and Sprinkler system plans for Victoria Ave.
12. 4"x 4" blockouts for mailboxes required in curb sidewalk.
13. Construct driveway approaches per Std. Dwg. 302. Exact size and location to be determined at the time of construction as approved by the Traffic Engineer.
14. All overhanging tree limbs that are less than 15' above the street grade shall be trimmed back.

BENCH MARK:

E4-G ½" I.P. capped @ intersection of Victoria Ave. and Harrison St. Elev. 856.395

SEE REF. DWG.

ALBERT A. WEBB ASSOCIATES
CIVIL ENGINEERS
RIVERSIDE, CALIFORNIA
APPROVED BY Lo Wanatt DATE 10-1-76
R.E. No. 16056
W.O. 74-61 FOR: Brattain Contractors Inc. F.B. 103

MARK	REVISIONS	APPR.	DATE
1	Added Modified Clean-out Box detail	[illegible]	[illegible]
2	Added paving section	[illegible]	2-8-77

DESIGNED BY BEL DRAWN BY BEL CHECKED BY

CITY OF RIVERSIDE, CALIFORNIA
PUBLIC WORKS DEPARTMENT

APPROVED BY	BY	DATE
PRINCIPAL ENGINEER	[illegible]	[illegible]
PARK DEPARTMENT	[illegible]	[illegible]
TRAFFIC DIVISION	[illegible]	[illegible]
CHIEF PUB. WKS. ENGR.		
PLANNING DEPT.	JTC	2-1

APPROVED BY [illegible]
DIRECTOR OF PUBLIC WORKS
DATE 2-1-77

STREET PLAN AND PLOTTED
INDEX
TRACT 5935
SCALE:

ACCOUNT NO.
DRAWING NUMBER
R-1959
SHEET 1 OF 5
74-61-A

B55 LT.

B55 ℄

B55 RT.

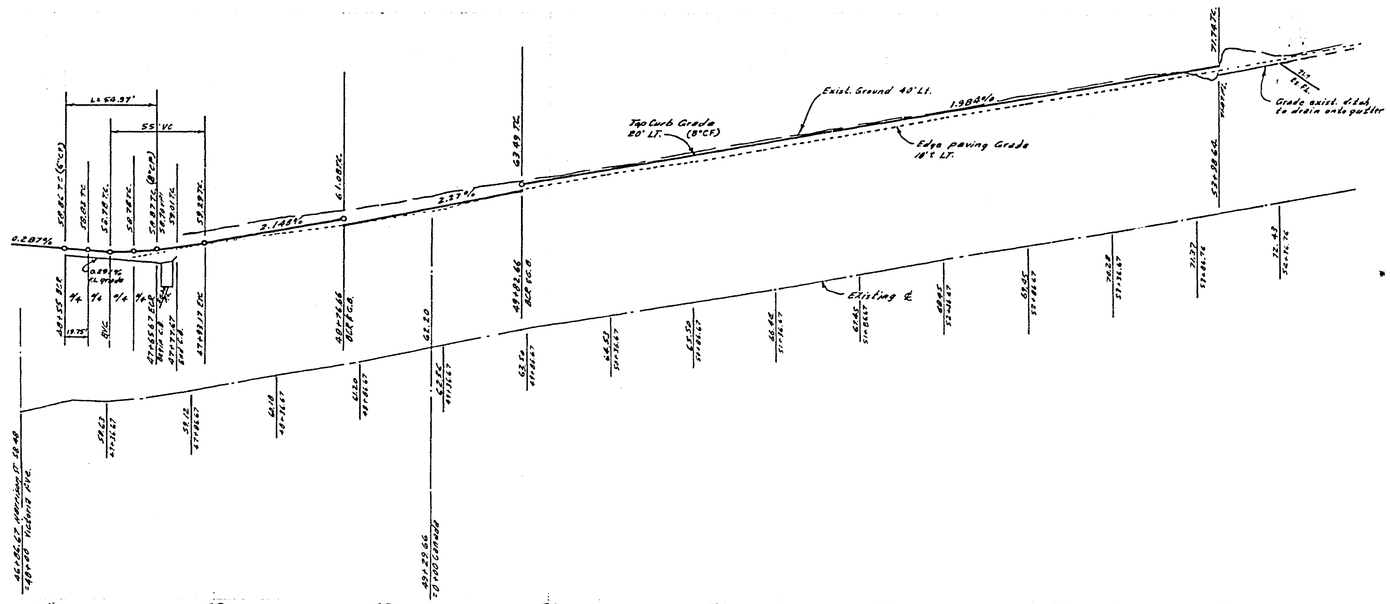

LT.875

℄ 875

RT.875

See sheet 1 for General and Construction notes.

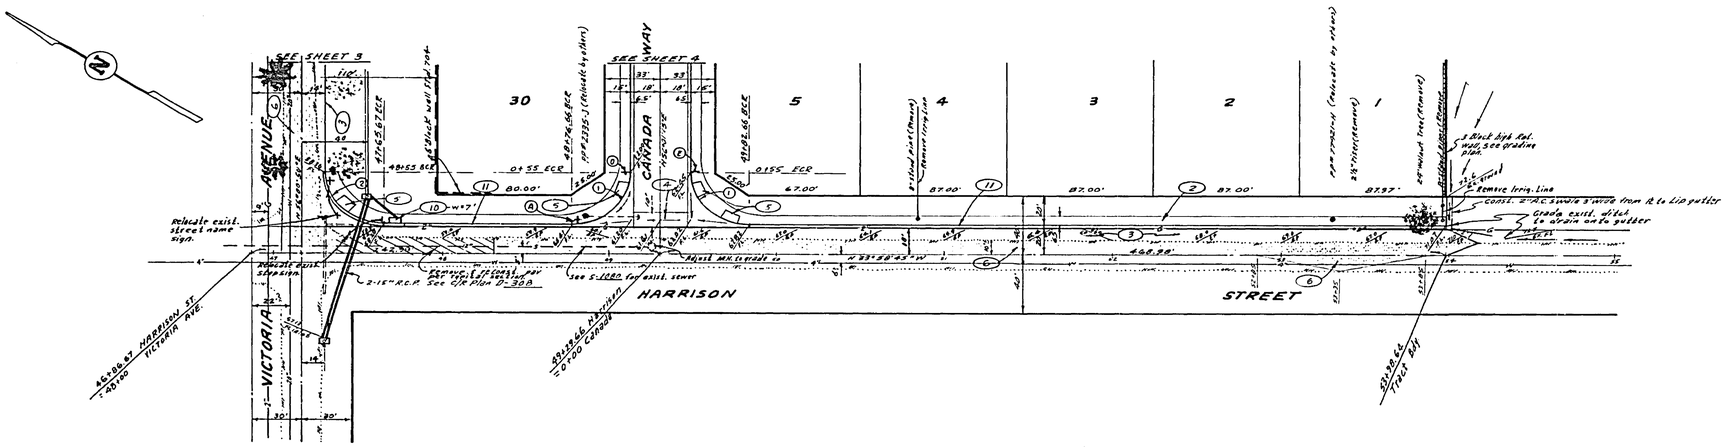
SEE SHEET 3
SEE SHEET 4
AVENUE
VICTORIA
CANADA
HARRISON
STREET
30
5
4
3
2
1
Relocate exist. street name sign.
Remove Irrig. Line
Grade exist. ditch to drain onto gutter
Fence (Typical) See Typ. Fence Plan
2-15" R.C.P. See S/R Plan D-30A
See S-1683 for misc. sewer
Adjust MH to grade

℄ 855

855 RT.

℄ 865

RT 865

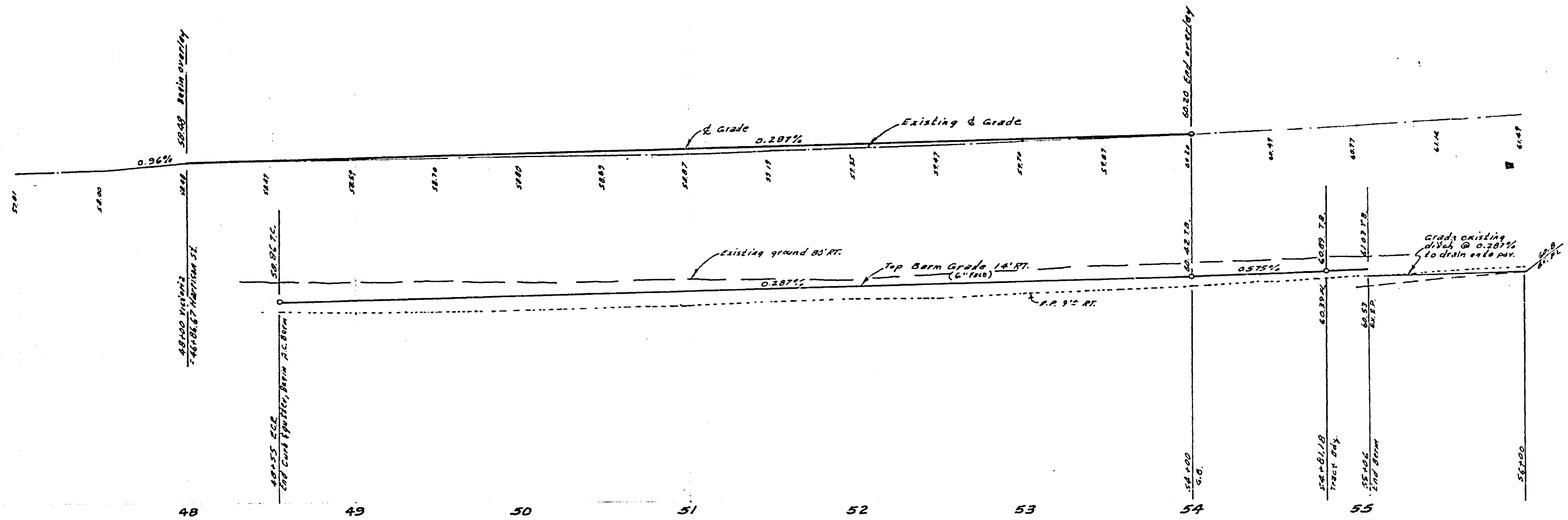

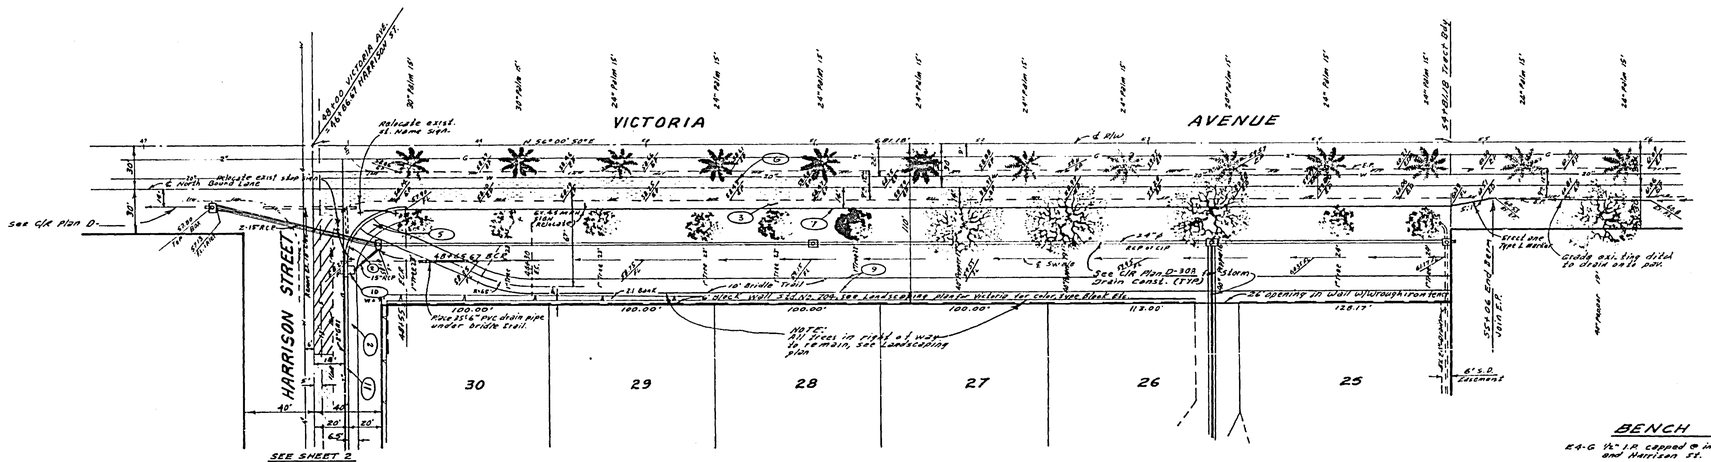

See Sheet #1 for General and Construction notes.

BENCH MARK:

E4-G 1½" I.D. capped @ intersection of Victoria Ave. and Harrison St. Elev. 856.399

CURB RETURN DATA				
NO.	Δ	R	T	L
①	89°39'35"	35'	35.00'	54.97'

ALBERT A. WEBB ASSOCIATES
CIVIL ENGINEERS
RIVERSIDE, CALIFORNIA
APPROVED BY L.P. Maucotte DATE 12-14-70
R.E. No. 16056
W.O. 74-61 FOR: Brillstein Contractors Inc. F.B. 1031

MARK	REVISIONS	APPR.	DATE

DESIGNED BY BCL DRAWN BY BCL CHECKED BY

CITY OF RIVERSIDE, CALIFORNIA
PUBLIC WORKS DEPARTMENT

APPROVED BY	BY	DATE
PRINCIPAL ENGINEER		
PARK DEPARTMENT		
TRAFFIC DIVISION		
CHIEF PUB. WKS ENGR.		
PLANNING DEPT.		

APPROVED BY
DIRECTOR OF PUBLIC WORKS
DATE 5-2-71

STREET PLAN AND PROFILE
VICTORIA AVENUE
TRACT 5935
SCALE: 1"= 40' Horiz., 1"= 4' Vert.

ACCOUNT No.
DRAWING NUMBER
R-1959
SHEET 3 OF 5
74-61-A1

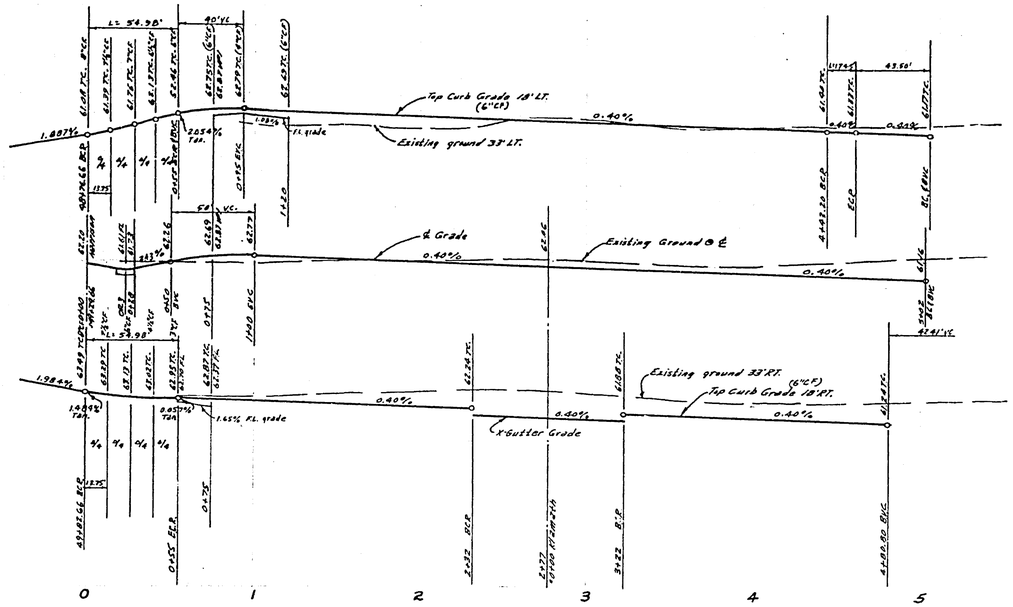

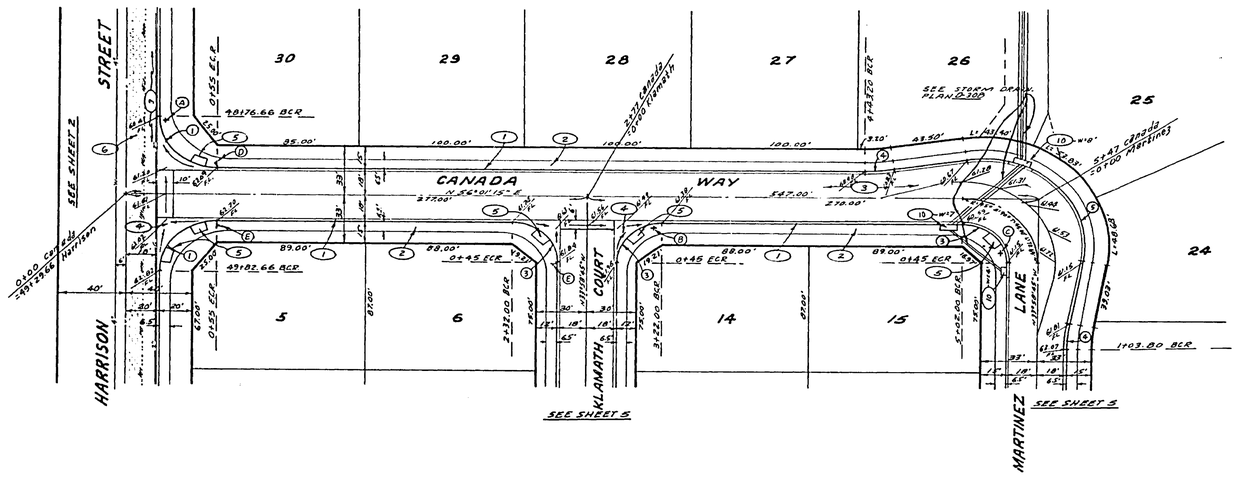

See sheet #1 for general and construction notes.

CURB RETURN DATA				
No.	Δ	R	T	L
①	90°00'00"	35'	35.00	54.98'
③	90°00'00"	27'	27.00'	42.41'
④	10°00'00"	100'	8.75'	17.45'
⑤	110°00'00"	61'	87.12'	117.11'

BENCH MARK:

E4-G 1½" I.P. stamped @ intersection of Victoria Ave. and Harrison St. Elev. 856.399.

ALBERT A. WEBB ASSOCIATES CIVIL ENGINEERS RIVERSIDE, CALIFORNIA APPROVED BY _____ DATE 12-14-72 R.E. No. 16056 W.O. 74-61 FOR: Graliola Contractors Inc. F.B. 1031	MARK / REVISIONS / APPR. / DATE DESIGNED BY REL DRAWN BY REL CHECKED BY	CITY OF RIVERSIDE, CALIFORNIA PUBLIC WORKS DEPARTMENT APPROVED BY / BY / DATE PRINCIPAL ENGINEER PARK DEPARTMENT TRAFFIC DIVISION CHIEF PUB. WKS. ENGR. APPROVED BY _____ DIRECTOR OF PUBLIC WORKS DATE 5-7-73	STREET PLAN AND PROFILE CANADA WAY TRACT 5935 SCALE: 1"=40' Horiz., 1"=4 Vert.	ACCOUNT No. DRAWING NUMBER R-1959 SHEET 4 OF 5 74-61-A1

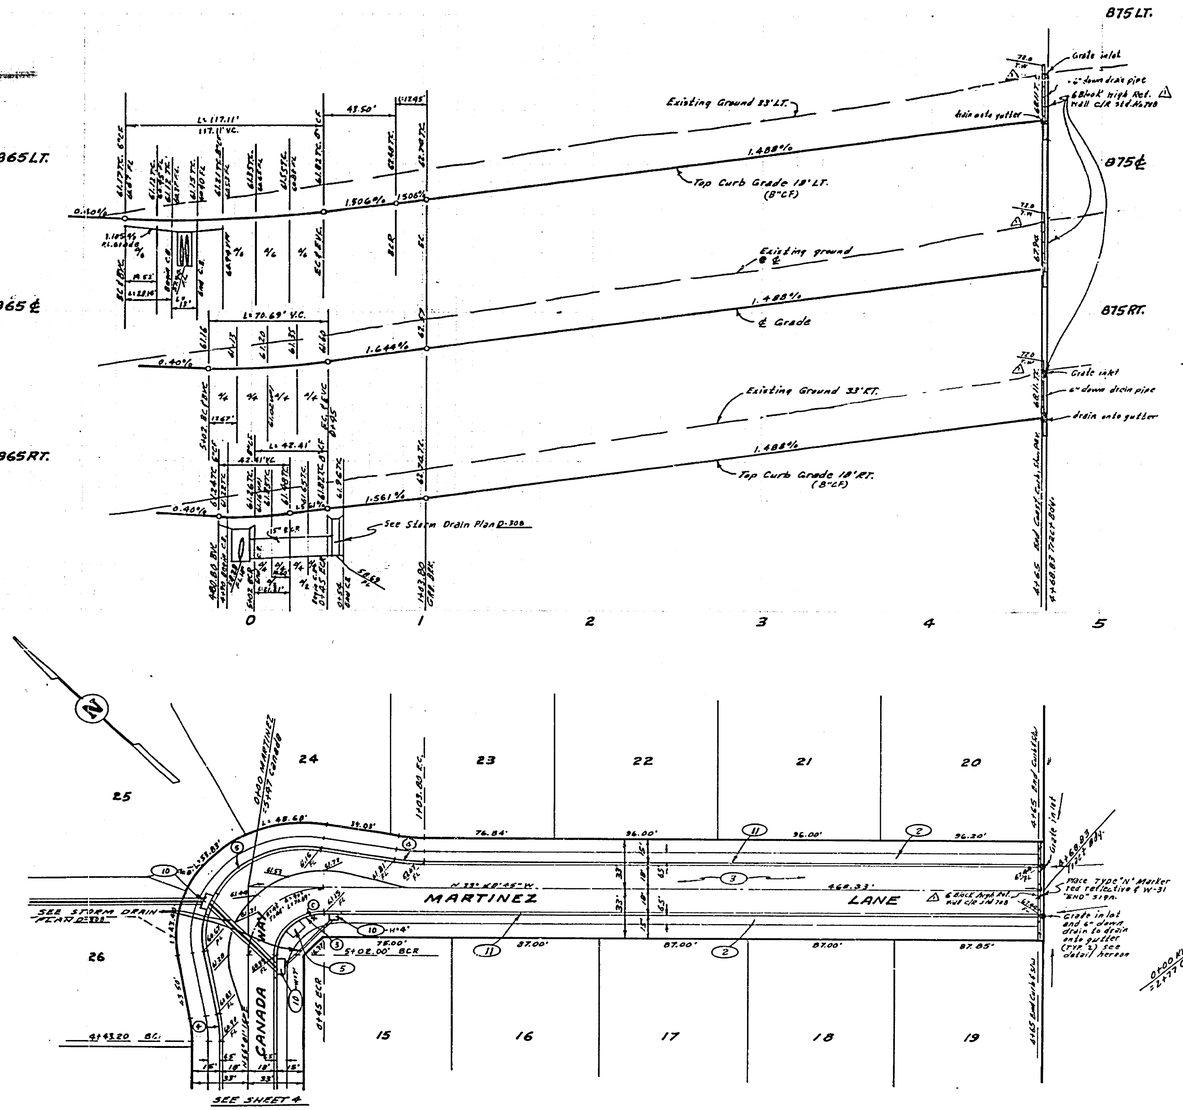

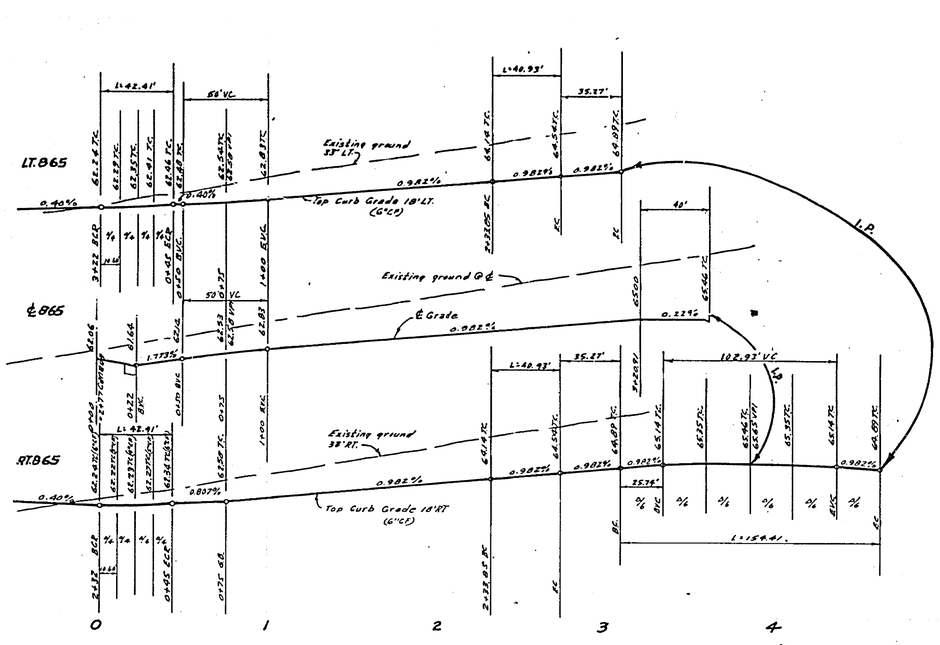

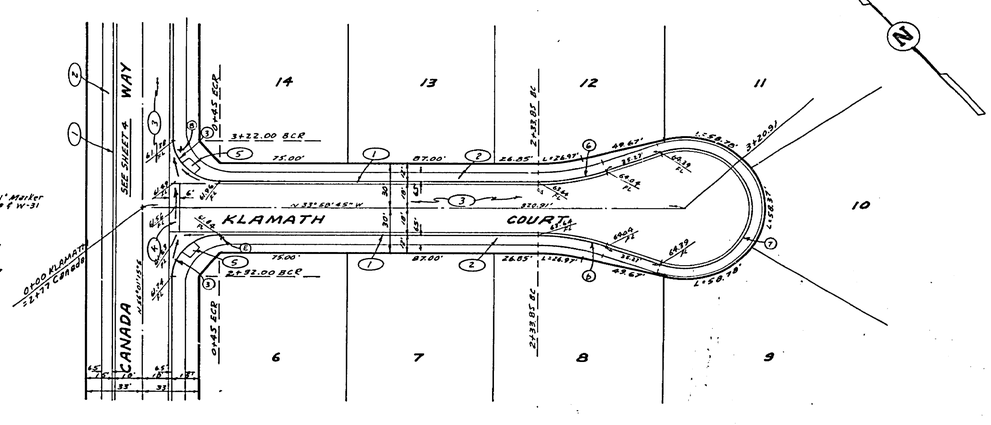

See sheet #1 for General and Construction Notes

CURB RETURN DATA				
No.	Δ	R	T	L
③	90°00'00"	27'	27.00'	42.41'
④	10°00'00"	100'	9.75'	17.45'
⑤	110°00'00"	61'	83.12'	117.11'
⑥	20°28'27"	115'	20.38'	40.93'
⑦	220°46'54"	40'	—	154.16'

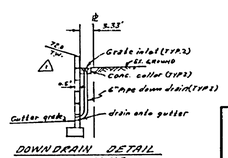

DOWN DRAIN DETAIL
NO SCALE

BENCH MARK:

E4-G ¾" I.P. capped @ intersection of Victoria Ave. and Harrison St. Elev. 856.399.

ALBERT A. WEBB ASSOCIATES CIVIL ENGINEERS RIVERSIDE, CALIFORNIA APPROVED BY L.A. Warnick DATE 10-14-76 R.E. No. 16856		CITY OF RIVERSIDE, CALIFORNIA PUBLIC WORKS DEPARTMENT			STREET PLAN AND PROFILE MARTINEZ LANE KLAMATH COURT TRACT 5935	ACCOUNT No. DRAWING NUMBER R-1959
W.O. 74-61 FOR: Britain Contractors Inc. F.B. 1031	MARK: Added notes about Improvement Plan Approval — REVISIONS — APPR. — DATE: 3/16/77	APPROVED BY	BY	DATE	APPROVED BY DIRECTOR OF PUBLIC WORKS DATE 5-2-77	SHEET 5 OF 5
	DESIGNED BY BEL DRAWN BY BEL CHECKED BY	PRINCIPAL ENGINEER	[illegible]	4/15		
		PARK DEPARTMENT				
		TRAFFIC DIVISION	[illegible]	4/15		
		CHIEF PUB. WKS. ENGR.				SCALE: 1"=40' Horiz., 1"=8' Vert.
		Lines				74-61-A 1