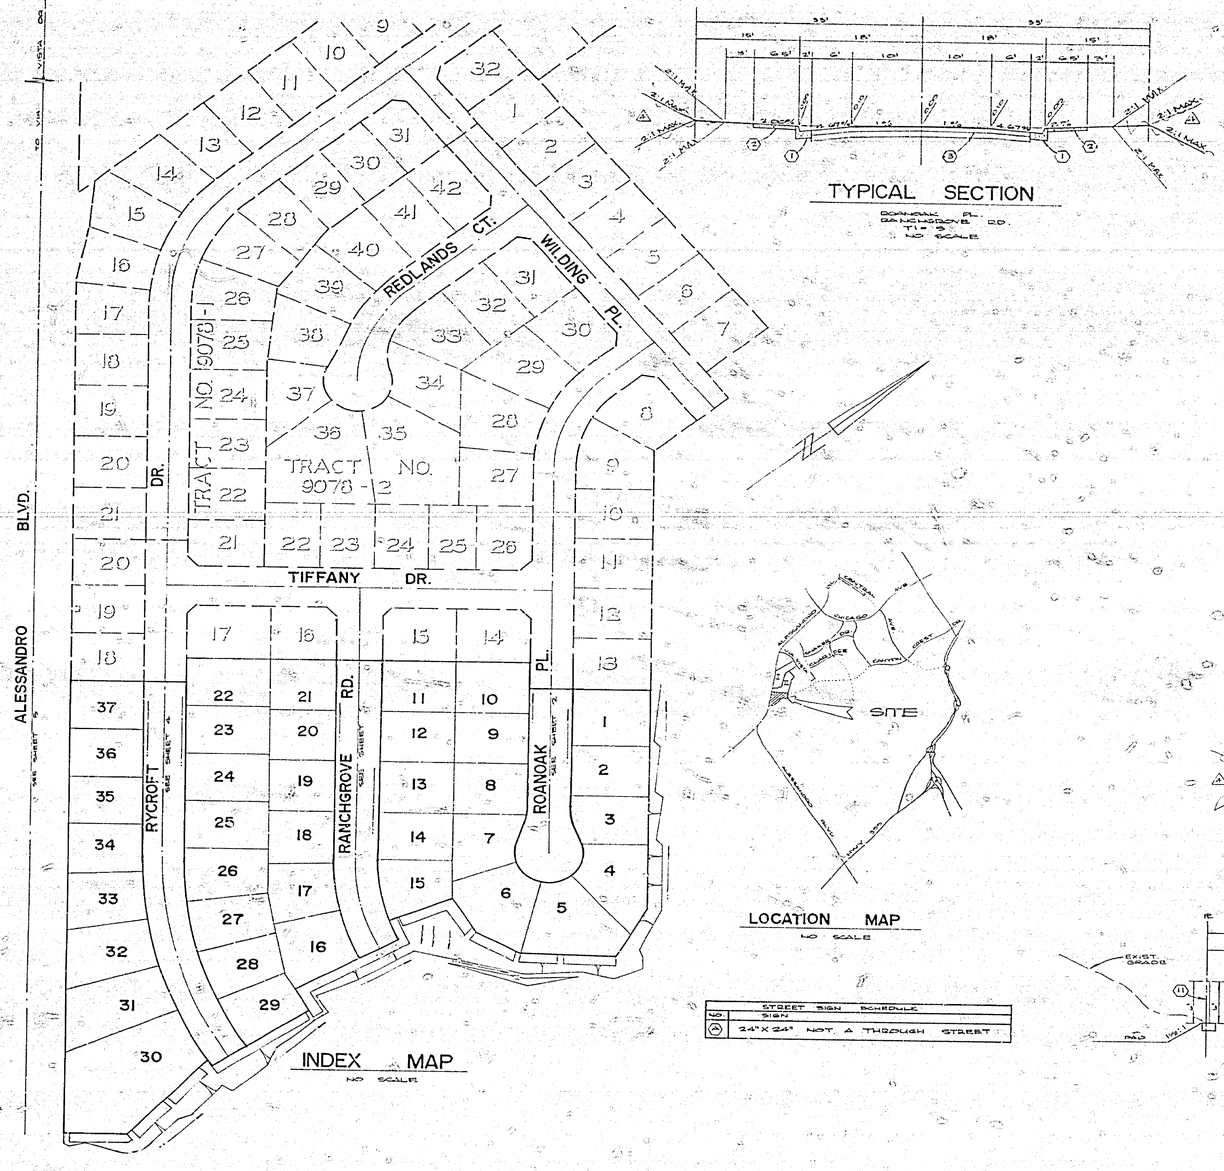

INDEX MAP
NO SCALE

TYPICAL SECTION
DOWNEAK PL.
BETWEEN DRIVE RD.
T1-3
NO SCALE

LOCATION MAP
NO SCALE

STREET SIGN SCHEDULE	
NO.	SIGN
(A)	24"X 24" NOT. A THROUGH STREET

GENERAL NOTES:

1. THE PRIVATE ENGINEER SIGNING THESE PLANS IS RESPONSIBLE FOR THE ACCURACY AND ACCEPTABILITY OF THE WORK HEREIN. IN THE EVENT OF DISCREPANCIES ARISING DURING CONSTRUCTION THE PRIVATE ENGINEER SHALL BE RESPONSIBLE FOR DETERMINING AN ACCEPTABLE SOLUTION, AND REVISING THE PLANS FOR APPROVAL BY THE CITY.
2. CONSTRUCTION SHALL BE IN ACCORDANCE WITH STANDARD SPECIFICATIONS FOR PUBLIC WORKS CONSTRUCTION (1976 EDITION) AND THE CITY OF RIVERSIDE STANDARD DRAWINGS.
3. IT SHALL BE THE RESPONSIBILITY OF THE CONTRACTOR TO CLEAR THE BUILT OF WAY IN ACCORDANCE WITH THE PROVISION OF LAW AS IT AFFECTS EACH UTILITY INCLUDING IRRIGATION LINES AND ATTACHMENTS AND AT NO COST TO THE CITY.
4. ALL FLAGGED ELEVATIONS SHALL BE STAKED IN THE FIELD BY THE ENGINEER.
5. THE SUBDIVIDER SHALL ARRANGE FOR SOIL TEST TO BE MADE BY THE SOILS ENGINEER AFTER THE STREETS HAVE BEEN PREPARED TO ROUGH GRADE. DEPTH OF BASE, MATERIAL AND A.C. PAVEMENT SHALL BE DETERMINED BY THE CITY OF RIVERSIDE DESIGN STANDARDS AND TEST PROCEDURES.
6. LOCATIONS & SIZE OF DRIVE APPROACHES (STD. 207) TO BE DETERMINED AT THE TIME OF CONSTRUCTION AS APPROVED BY THE TRAFFIC ENGINEER.
7. TRAFFIC CONTROL SIGNS MUST BE IN PLACE PRIOR TO OPENING STREETS TO TRAFFIC.
8. TRIM EDGE OF EXISTING PAVEMENT WHERE NEW PAVEMENT JOINS TO A SMOOTH STRAIGHT LINE. CONSTRUCT MATCH UP PAVING AS SHOWN ON THE PLANS AND EVENLY PAVING AS DIRECTED IN THE FIELD TO PRODUCE A SMOOTH SURFACES.
9. SEE ELECTRICAL PLAN PREPARED BY THE CITY OF RIVERSIDE PUBLIC UTILITIES DEPARTMENT FOR NUMBER AND LOCATION OF REQUIRED STREET LIGHTS.
10. THE CONTRACTOR SHALL CONTACT THE PUBLIC SERVICE DEPT. (787-7216) TO PICK UP/ ANY STD. (BC) BARRICADES THAT ARE BEING REMOVED. THE CITY'S INSPECTOR WILL MAKE THE FINAL DETERMINATION ON WHETHER A BARRICADE CAN BE RELOCATED.
11. CURB SHALL BE STAKED AT 25' INTERVALS AND 3' OFFSET.
12. SEE LANDSCAPING AND SPRINKLER SYSTEM PLANS FOR FINISHING OF ALESSANDRO
13. 4"X 4" BLOCKOUTS FOR MAILBOXES REQUIRED IN CURBLINE SIDEWALK.

CONSTRUCTION NOTES:

(C) CONSTRUCT STANDARD 200 CURB & GUTTER - 6" C.E.P.
(D) CONSTRUCT STANDARD 225 CURBLINE SIDEWALK.
(E) CONSTRUCT 2½" AC PAVING OVER COMPACTED NATIVE.
(F) CONSTRUCT 3" AC PAVING OVER COMPACTED NATIVE.
(B) CONSTRUCT STANDARD 100 BARRICADE WIDE REFLECTORIZED TYPE "H" MARKER.
(L) INSTALL 2 X 4 REDWOOD HEADER.
(J) RELOCATE EXISTING BARRICADES, SEE NOTE #10, REMOVE EXISTING REDWOOD HEADER.
(E) CONSTRUCT 4" A.C. PAVING OVER COMPACTED NATIVE.
(H) CONSTRUCT STANDARD 704 BLOCK WALL, SEE LANDSCAPE PLAN FOR TYPE OF BLOCK AND COLOR. HEIGHT VARIED FROM 4'-8" TO 5'-6", 6 BLOCK HIGH WALL.

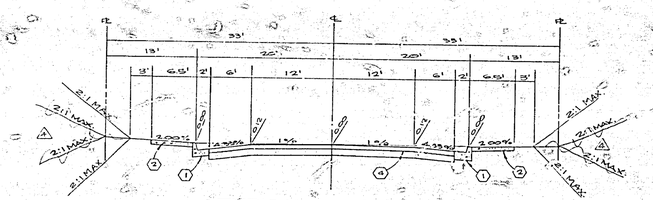

TYPICAL SECTION
RYCROFT RD.
T1-4 & 6
NO SCALE

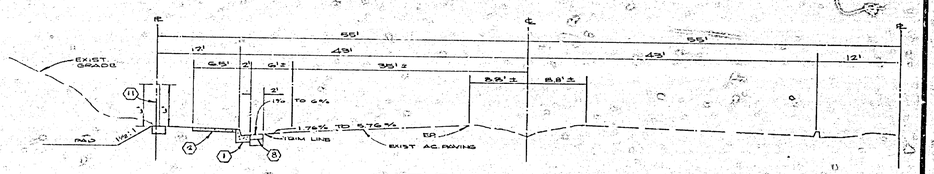

TYPICAL SECTION
ALESSANDRO BL.
T1-7
NO SCALE

BENCH MARK:

FD. 1½" SQUARE ROD IN CONC. IN WELL 220' S'LY OF VIA VISTA ON ALESSANDRO BLVD. CITY OF RIVERSIDE. B.M. #7A - ELEV. 1337.428
TAKEN AS ELEV. 1337.90 FOR THESE PLANS.

PLANNING DEPT.
JSC 10/6
DATE

ALBERT A. WEBB ASSOCIATES
CIVIL ENGINEERS
RIVERSIDE, CALIFORNIA
APPROVED BY [signature] DATE 6/26/77
R.E. No. 27105
W.O 77-96 FOR: BETH DEV. CO. F.B. 1041

MARK	REVISIONS	BY	DATE
A	REVISED TYPICAL SECTIONS, STANDARD DRAWINGS		
A	ADDED PAVING SECTION PER SR 1002		
A	ADDED PAVING SECTION PER SR 2600		
A	REVISED NOTE @ 4-13-78 E.N.W.		

DESIGNED BY LPS DRAWN BY MPH CHECKED BY

CITY OF RIVERSIDE, CALIFORNIA
PUBLIC WORKS DEPARTMENT

APPROVED BY	BY	DATE
PRINCIPAL ENGINEER		11/77
PARK DEPARTMENT		10-6
TRAFFIC DIVISION		10-6
CHIEF PUB. WKS. ENGR.		

APPROVED BY [signature] DIRECTOR OF PUBLIC WORKS
DATE 10/17/77

STREET PLAN & PROFILE
TRACT 9078-3
INDEX

SCALE: AS SHOWN

ACCOUNT No. 77-96
DRAWING NUMBER R-2043
SHEET 1 OF 5
77-96A

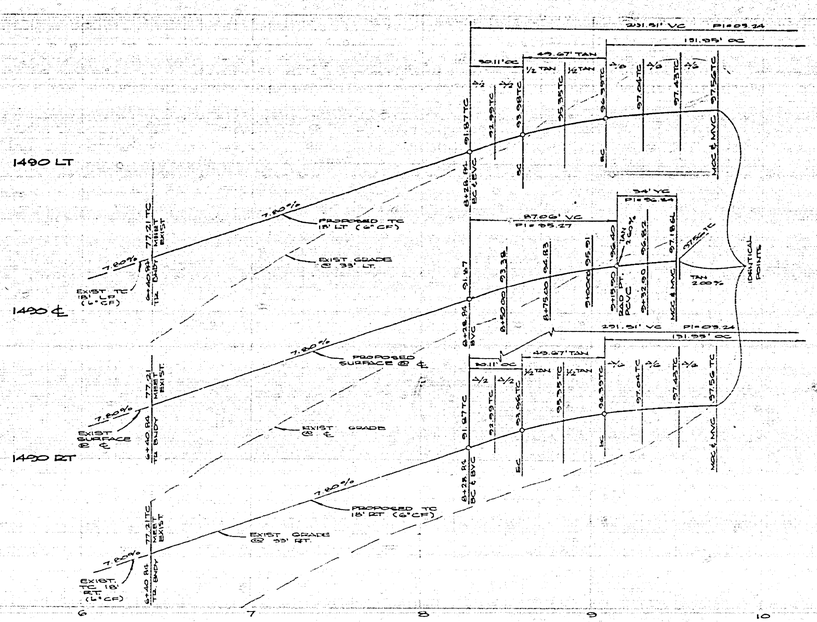

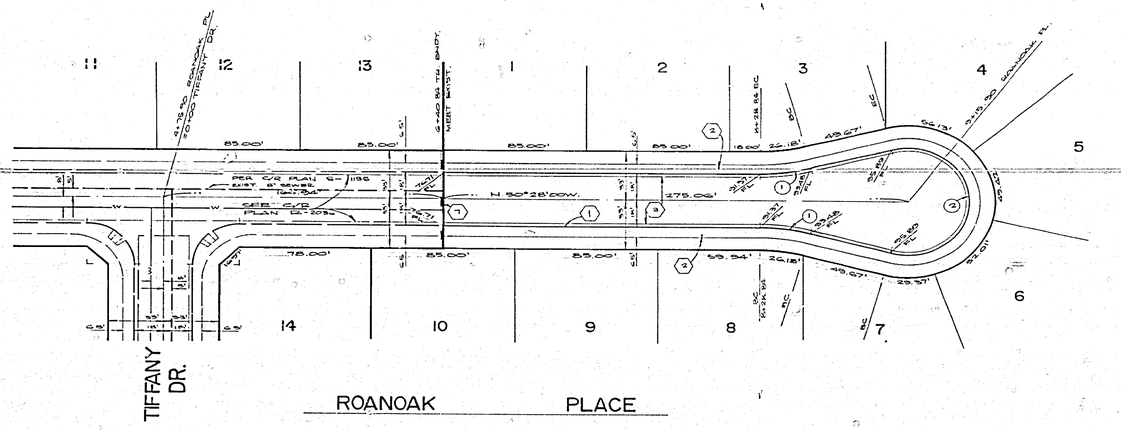

CURVE DATA				
NO	Δ	R	L	T
1	15°00'00"	115.00'	30.11'	15.14
2	214°00'00"	54.00'	191.99'	—

NOTE :

ALL FLAGGED ELEV. TO BE STAKED IN THE FIELD BY THE ENGINEER.

NOTE :

SEE SHEET # 1 FOR GENERAL & CONSTRUCTION NOTES.

BENCH MARK:

FD. 1½" SQUARE BOD IN CONC. IN WELL 200' S'LY OF VIA VISTA DR. ON ALESSANDRO BLVD. CITY OF RIVERSIDE, B.M. R 7 A- ELEV. 1937.433 TAKEN AS ELEV. 1937.30 FOR THESE PLANS.

ALBERT A. WEBB ASSOCIATES CIVIL ENGINEERS RIVERSIDE, CALIFORNIA APPROVED BY [signature] DATE 10/17/77 R.E. No. 27165		CITY OF RIVERSIDE, CALIFORNIA PUBLIC WORKS DEPARTMENT	STREET PLAN & PROFILE TRACT NO. 9078-3 ROANOAK PLACE
W.O. 77-96 FOR: BIRTH DEV. CO. F.B.	MARK REVISIONS APPR. DATE DESIGNED BY LDL DRAWN BY MDJ CHECKED BY	APPROVED BY / BY / DATE PRINCIPAL ENGINEER / [signature] / 10/17/77 PARK DEPARTMENT / RJJ / 10/17 TRAFFIC DIVISION / [signature] / 10/17 CHIEF PUB. WKS. ENGR. / [signature] / 10/17 APPROVED BY [signature] DIRECTOR OF PUBLIC WORKS DATE 10/17/77	ACCOUNT No. 77-96 DRAWING NUMBER R-2043 SHEET 2 OF 5 SCALE: HOR'Z. 1"=40' VERT. 1"=8' 77-96A

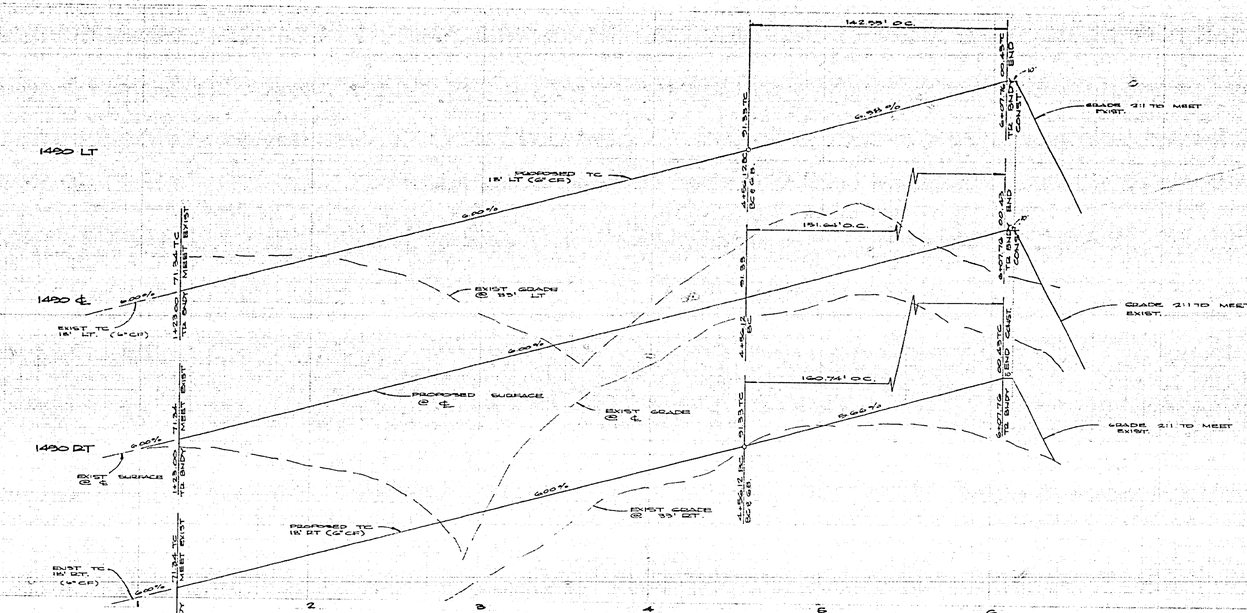
1490 LT
1490 ℄
1490 RT
PROPOSED TC 18' LT (24' CR)
EXIST TC 18' LT. (24' CR)
EXIST GRADE @ 33' LT
PROPOSED SURFACE @ ℄
EXIST GRADE @ ℄
EXIST @ ℄ SURFACE
PROPOSED TC 18' RT (24' CR)
EXIST GRADE @ 33' RT.
EXIST TC 18' RT. (24' CR)
142.55' O.C.
151.66' O.C.
160.74' O.C.
GRADE 2:1 TO MEET EXIST.
GRADE 2:1 TO MEET EXIST.
GRADE 2:1 TO MEET EXIST.
6.00%
6.38%
6.60%
6.66%
6.00%
6.00%
6.00

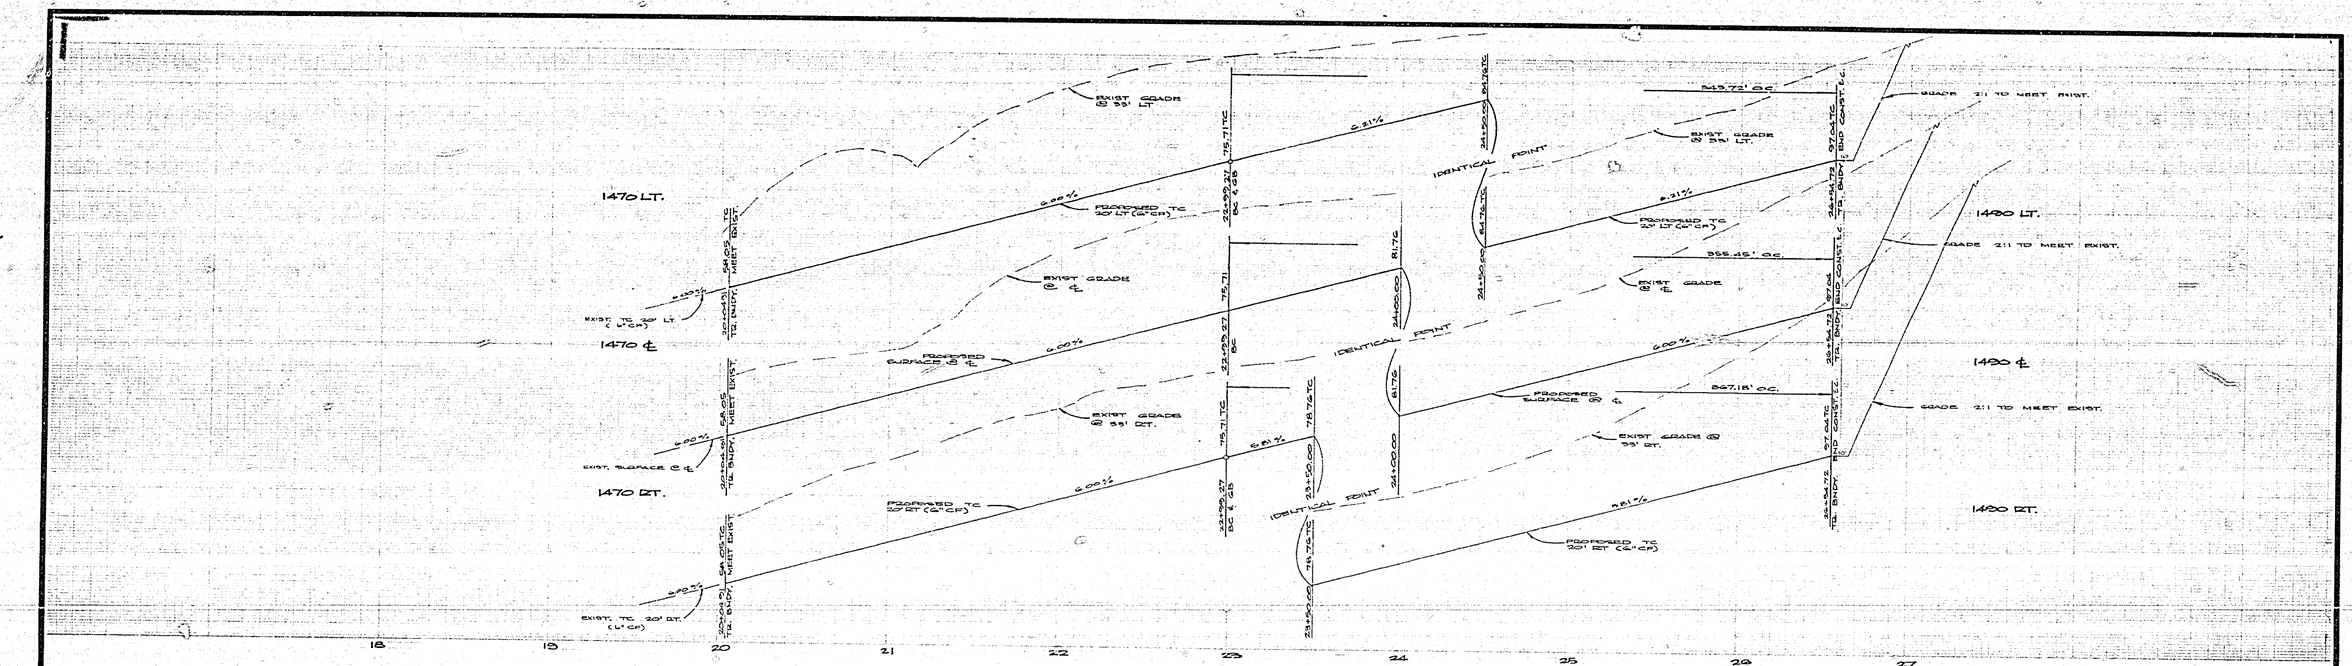

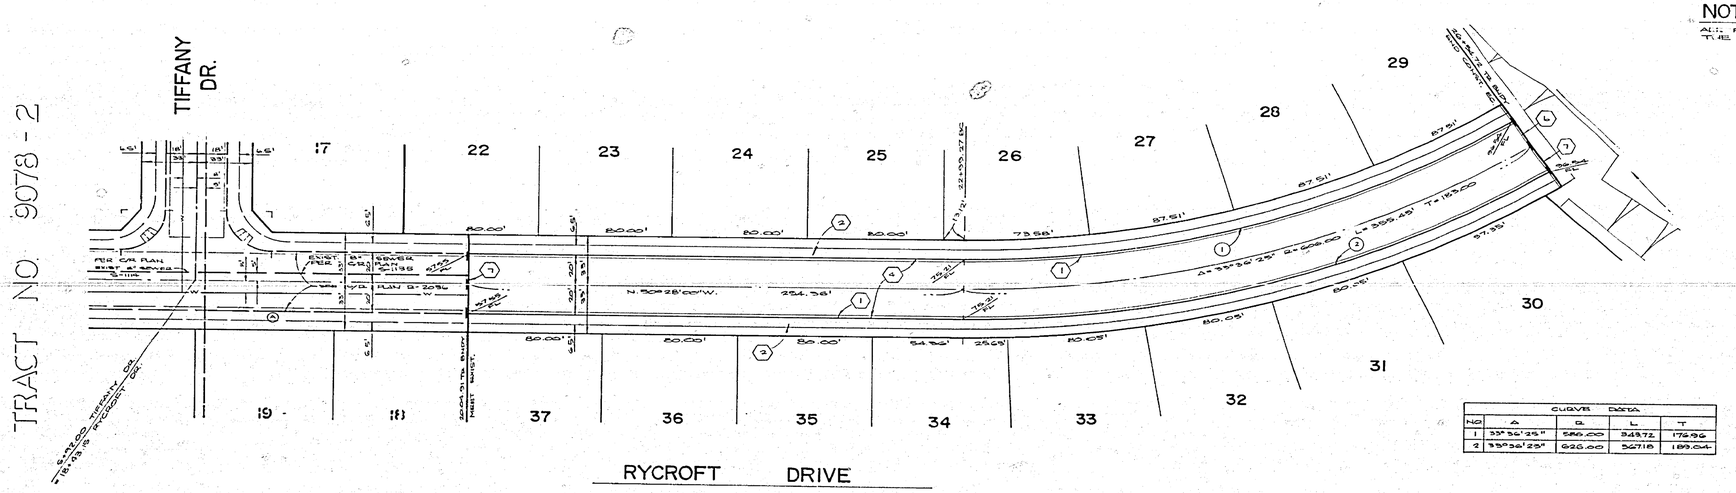
TRACT NO. 9078-2
TIFFANY DR.
RYCROFT DRIVE
17
22
23
24
25
26
27
28
29
30
31
32
19
18
37
36
35
34
33
80.00'
N. 50°28'00"W. 254.38'
Δ=33°56'25" R=560.00 L=344.72 T=178.86
Δ=33°56'25" R=920.00 L=389.49 T=199.00
87.51'
87.51'
87.51'
87.35'
80.05'
80.05'
80.05'
80.05'
EXIST. SEWER MH RIM=1195
PER CVR PLAN
PLAN @ 2095
EXIST. FENCE
EXIST. TC
EXIST. TC
EXIST. TC

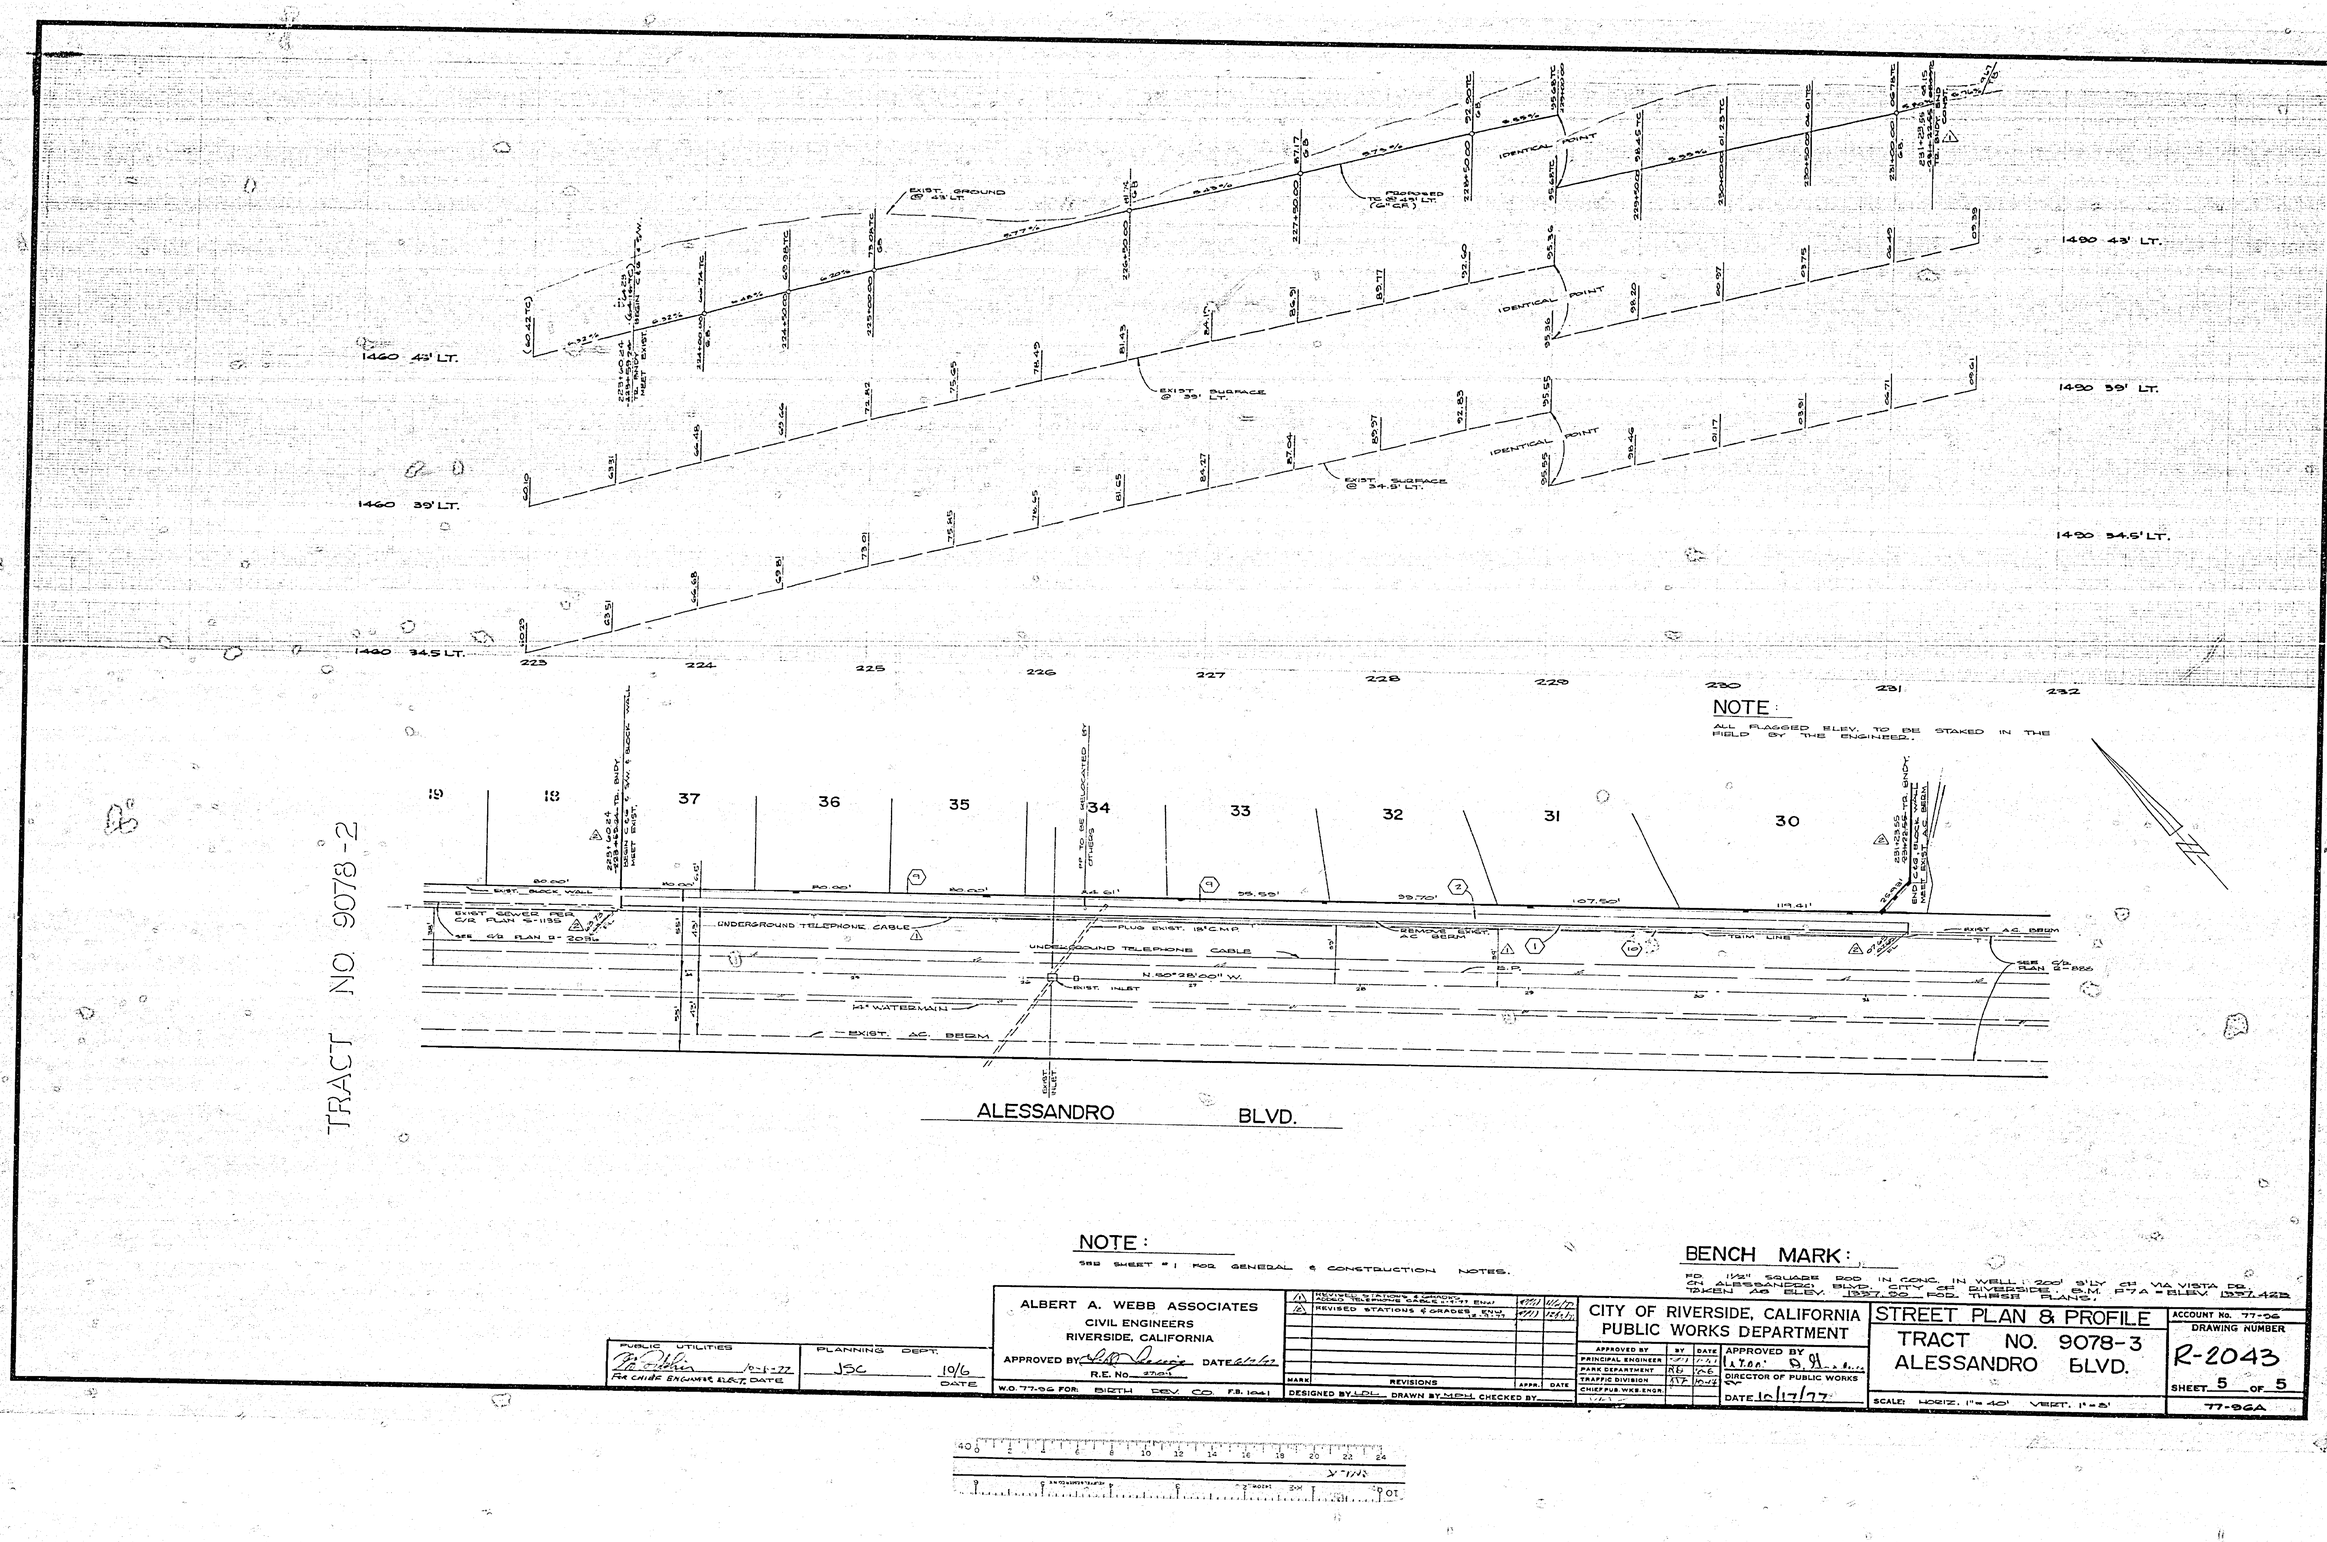
1460 43' LT.
1460 39' LT.
1460 34.5' LT.
1490 43' LT.
1490 39' LT.
1490 34.5' LT.
EXIST. GROUND @ 43' LT.
EXIST. SURFACE @ 39' LT.
EXIST. SURFACE @ 34.5' LT.
IDENTICAL POINT
IDENTICAL POINT
IDENTICAL POINT
TO BE REMOVED (N GR.)
223+40.24 ℄ 60' R/W & 40' R/W
223+50.00 ℄ 60' R/W
224+50.00
225+50.00
226+50.00
227+50.00
228+50.00
229+50.00
230+50.00
231+50.00
231+29.55 ℄ 60' R/W & 40' R/W
END 6'HIGH BLOCK WALL
WEST EXIST. AC BERM
-0.32%
-0.44%
-0.77%
-0.33%
-0.33%
-0.33