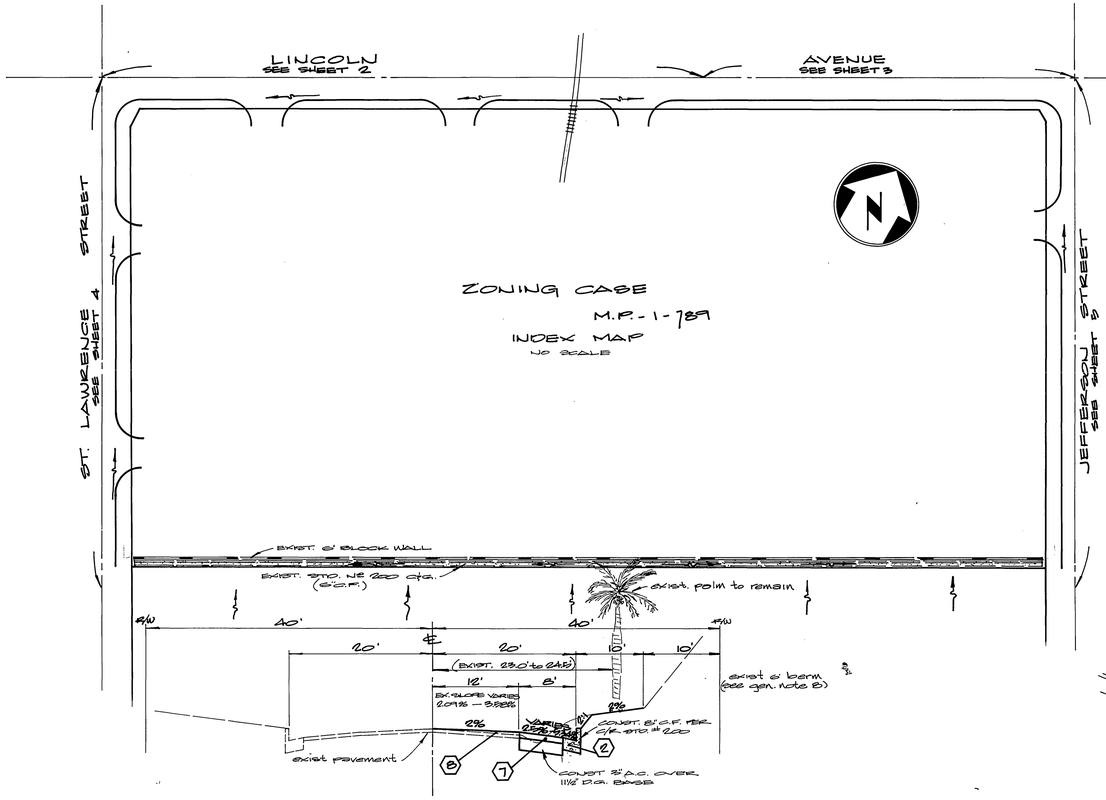

JEFFERSON STREET—TYPICAL SECTION T.I. = 6

FROM LINCOLN AVE. TO 700'± SOUTHERLY — NO SCALE

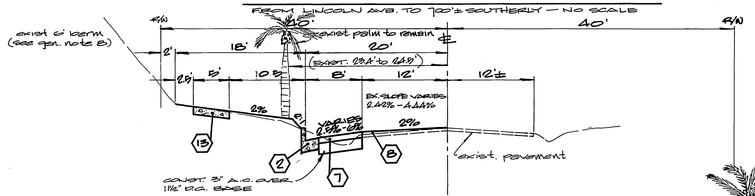

ST. LAWRENCE STREET—TYPICAL SECTION T.I. = 6

FROM LINCOLN AVE. TO 700'± SOUTHERLY — NO SCALE

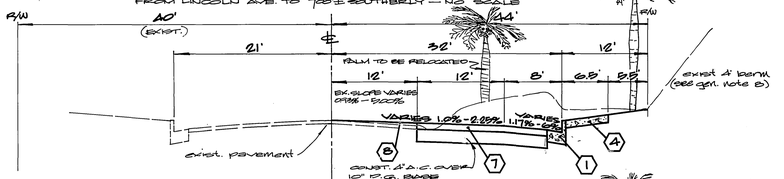

LINCOLN AVENUE—TYPICAL SECTION T.I. = 7

FROM ST. LAWRENCE ST. TO R/R. TRACKS — NO SCALE

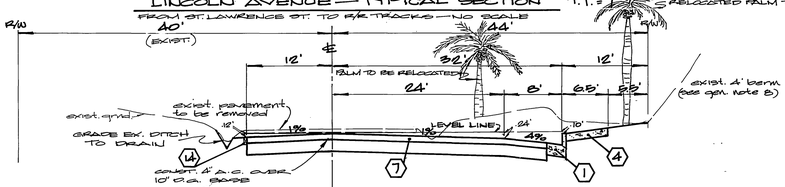

LINCOLN AVENUE—TYPICAL SECTION T.I. = 7

FROM R/R. TRACKS TO JEFFERSON ST. — NO SCALE

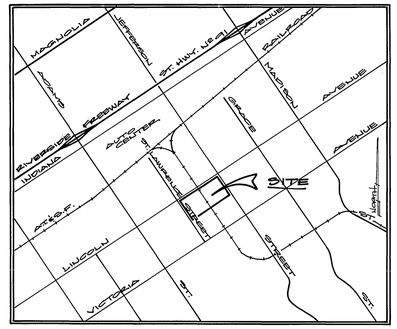

LOCATION MAP

NOT TO SCALE

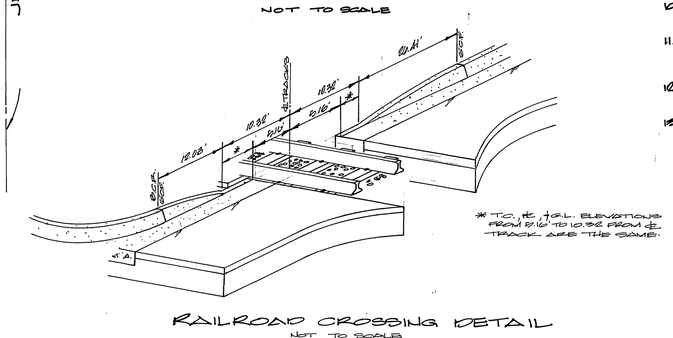

CURB RETURN DATA				
LR	R.	Δ	T	L
1	35.00'	90° 00' 00"	35.00'	54.98'
2	35.00	89° 59' 30"	34.99'	54.97'

NOTE: FOR PAVEMENT STRIPING & MARKINGS CONTACT PUBLIC SERVICES DEPT. AT 787-7600 AS HERE PRIOR TO THE COMPLETION OF STREET PAVING.

BENCH MARK

F B-1 P.K. NAIL IN CURB RETURN AT LINCOLN STREET ENTRANCE TO MUNICIPAL CORPORATION YARD C.R.F.B. 828/68 ELEV. 882.284

ALBERT A. WEBB ASSOCIATES
CIVIL ENGINEERS
RIVERSIDE, CALIFORNIA

APPROVED BY [signature] DATE 1/16/79
R.E. No. 9876

W.O. 78-167 FOR: REDEVELOPMENT AGENCY C.F.B. 1015

MARK	REVISIONS	APPR.	DATE

DESIGNED BY BLT DRAWN BY PWH CHECKED BY SAP

CITY OF RIVERSIDE, CALIFORNIA
PUBLIC WORKS DEPARTMENT

	BY	DATE
APPROVED BY PRINCIPAL ENGINEER		
PARK DEPARTMENT		
TRAFFIC DIVISION		
CHIEF PUB. WKS. ENGR.		
CITY ENGR.		

APPROVED BY [signature] DIRECTOR OF PUBLIC WORKS

DATE 6/29/79

STREET PLAN & PROFILE

LINCOLN AVENUE
ST. LAWRENCE TO 900' EASTERLY
FOR: ZONING CASE M.P.-1-789

SCALE: HORIZ.: 1"=40' VERT.: 1"=4'

ACCOUNT No.
DRAWING NUMBER R-2183
SHEET 2 OF 11
78-167A

GAGE CANAL CO.
[signature] 2/5/79 date

CITY OF RIVERSIDE
DOMESTIC & IRRIGATION SYS.
[signature] 4/4/79
FOR chief utilities engineer-water date

NOTE: PAVING TO 12' LT. PER TYPICAL SECTION

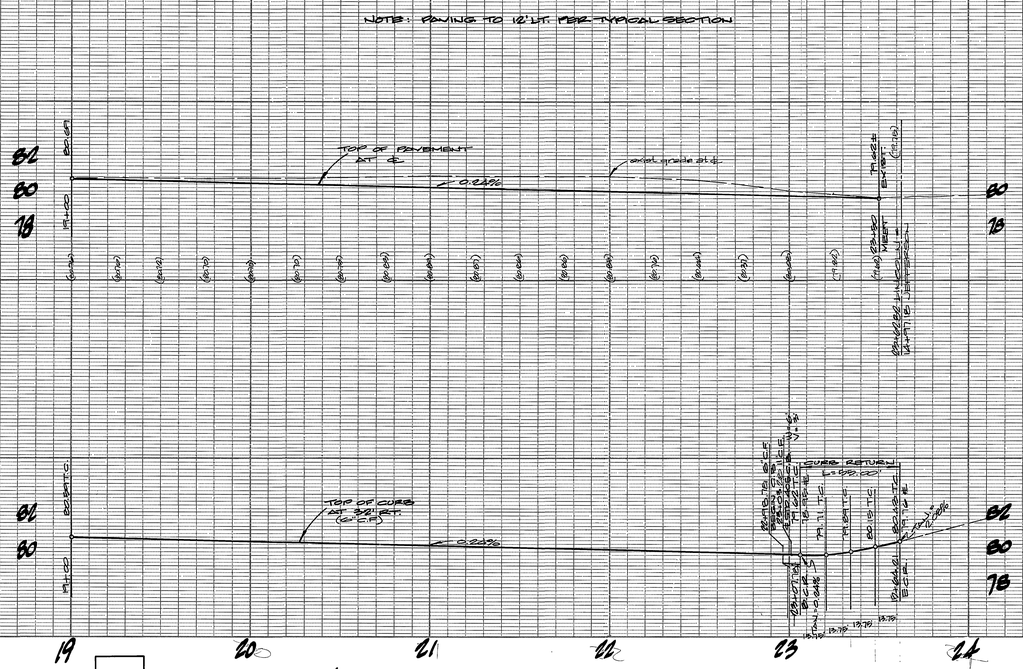

CURB RETURN DATA				
№	R	Δ	T	L
1	35.00'	90°00'00"	35.00	54.98
2	35.00'	89°59'30"	34.99'	54.97'

BENCH MARK

F.S.1 PK. nail in curb return at Lincoln Street entrance to Municipal Corporation Yard C.E.F.B. 838/98. Elev. 882.034

ALBERT A. WEBB ASSOCIATES
CIVIL ENGINEERS
RIVERSIDE, CALIFORNIA

APPROVED BY Ernest W. Webb DATE 1/16/79
R.E. No. 9876

W.O. 78-187 FOR: REDEVELOPMENT AGENCY F.B. 1013

MARK	REVISIONS	APPR.	DATE

DESIGNED BY ELT DRAWN BY [illegible] CHECKED BY [illegible]

CITY OF RIVERSIDE, CALIFORNIA
PUBLIC WORKS DEPARTMENT

APPROVED BY	BY	DATE
PRINCIPAL ENGINEER	[illegible]	6/13
PARK DEPARTMENT	[illegible]	6-15-79
TRAFFIC DIVISION	[illegible]	6/14/79
CHIEF PUB. WKS. ENGR.	[illegible]	6/29/79
[illegible]	[illegible]	6-25-79

APPROVED BY [illegible] DIRECTOR OF PUBLIC WORKS
DATE 6/29/79

STREET PLAN & PROFILE

ST. LAWRENCE STREET
LINCOLN TO 700' SOUTHERLY
FOR: ZONING CASE M.P.-1-789

SCALE: HORIZ.: 1"=40' VERT.: 1"=4'

ACCOUNT No.
DRAWING NUMBER R-2183
SHEET 4 OF 4
78-187A

GAGE CANAL CO.
C.E. Hare 2/5/79 date

CITY OF RIVERSIDE
DOMESTIC & IRRIGATION SYS.
FOR Fred Rantz 4/4/79
chief utilities engineer-water date

INSPECTED BY

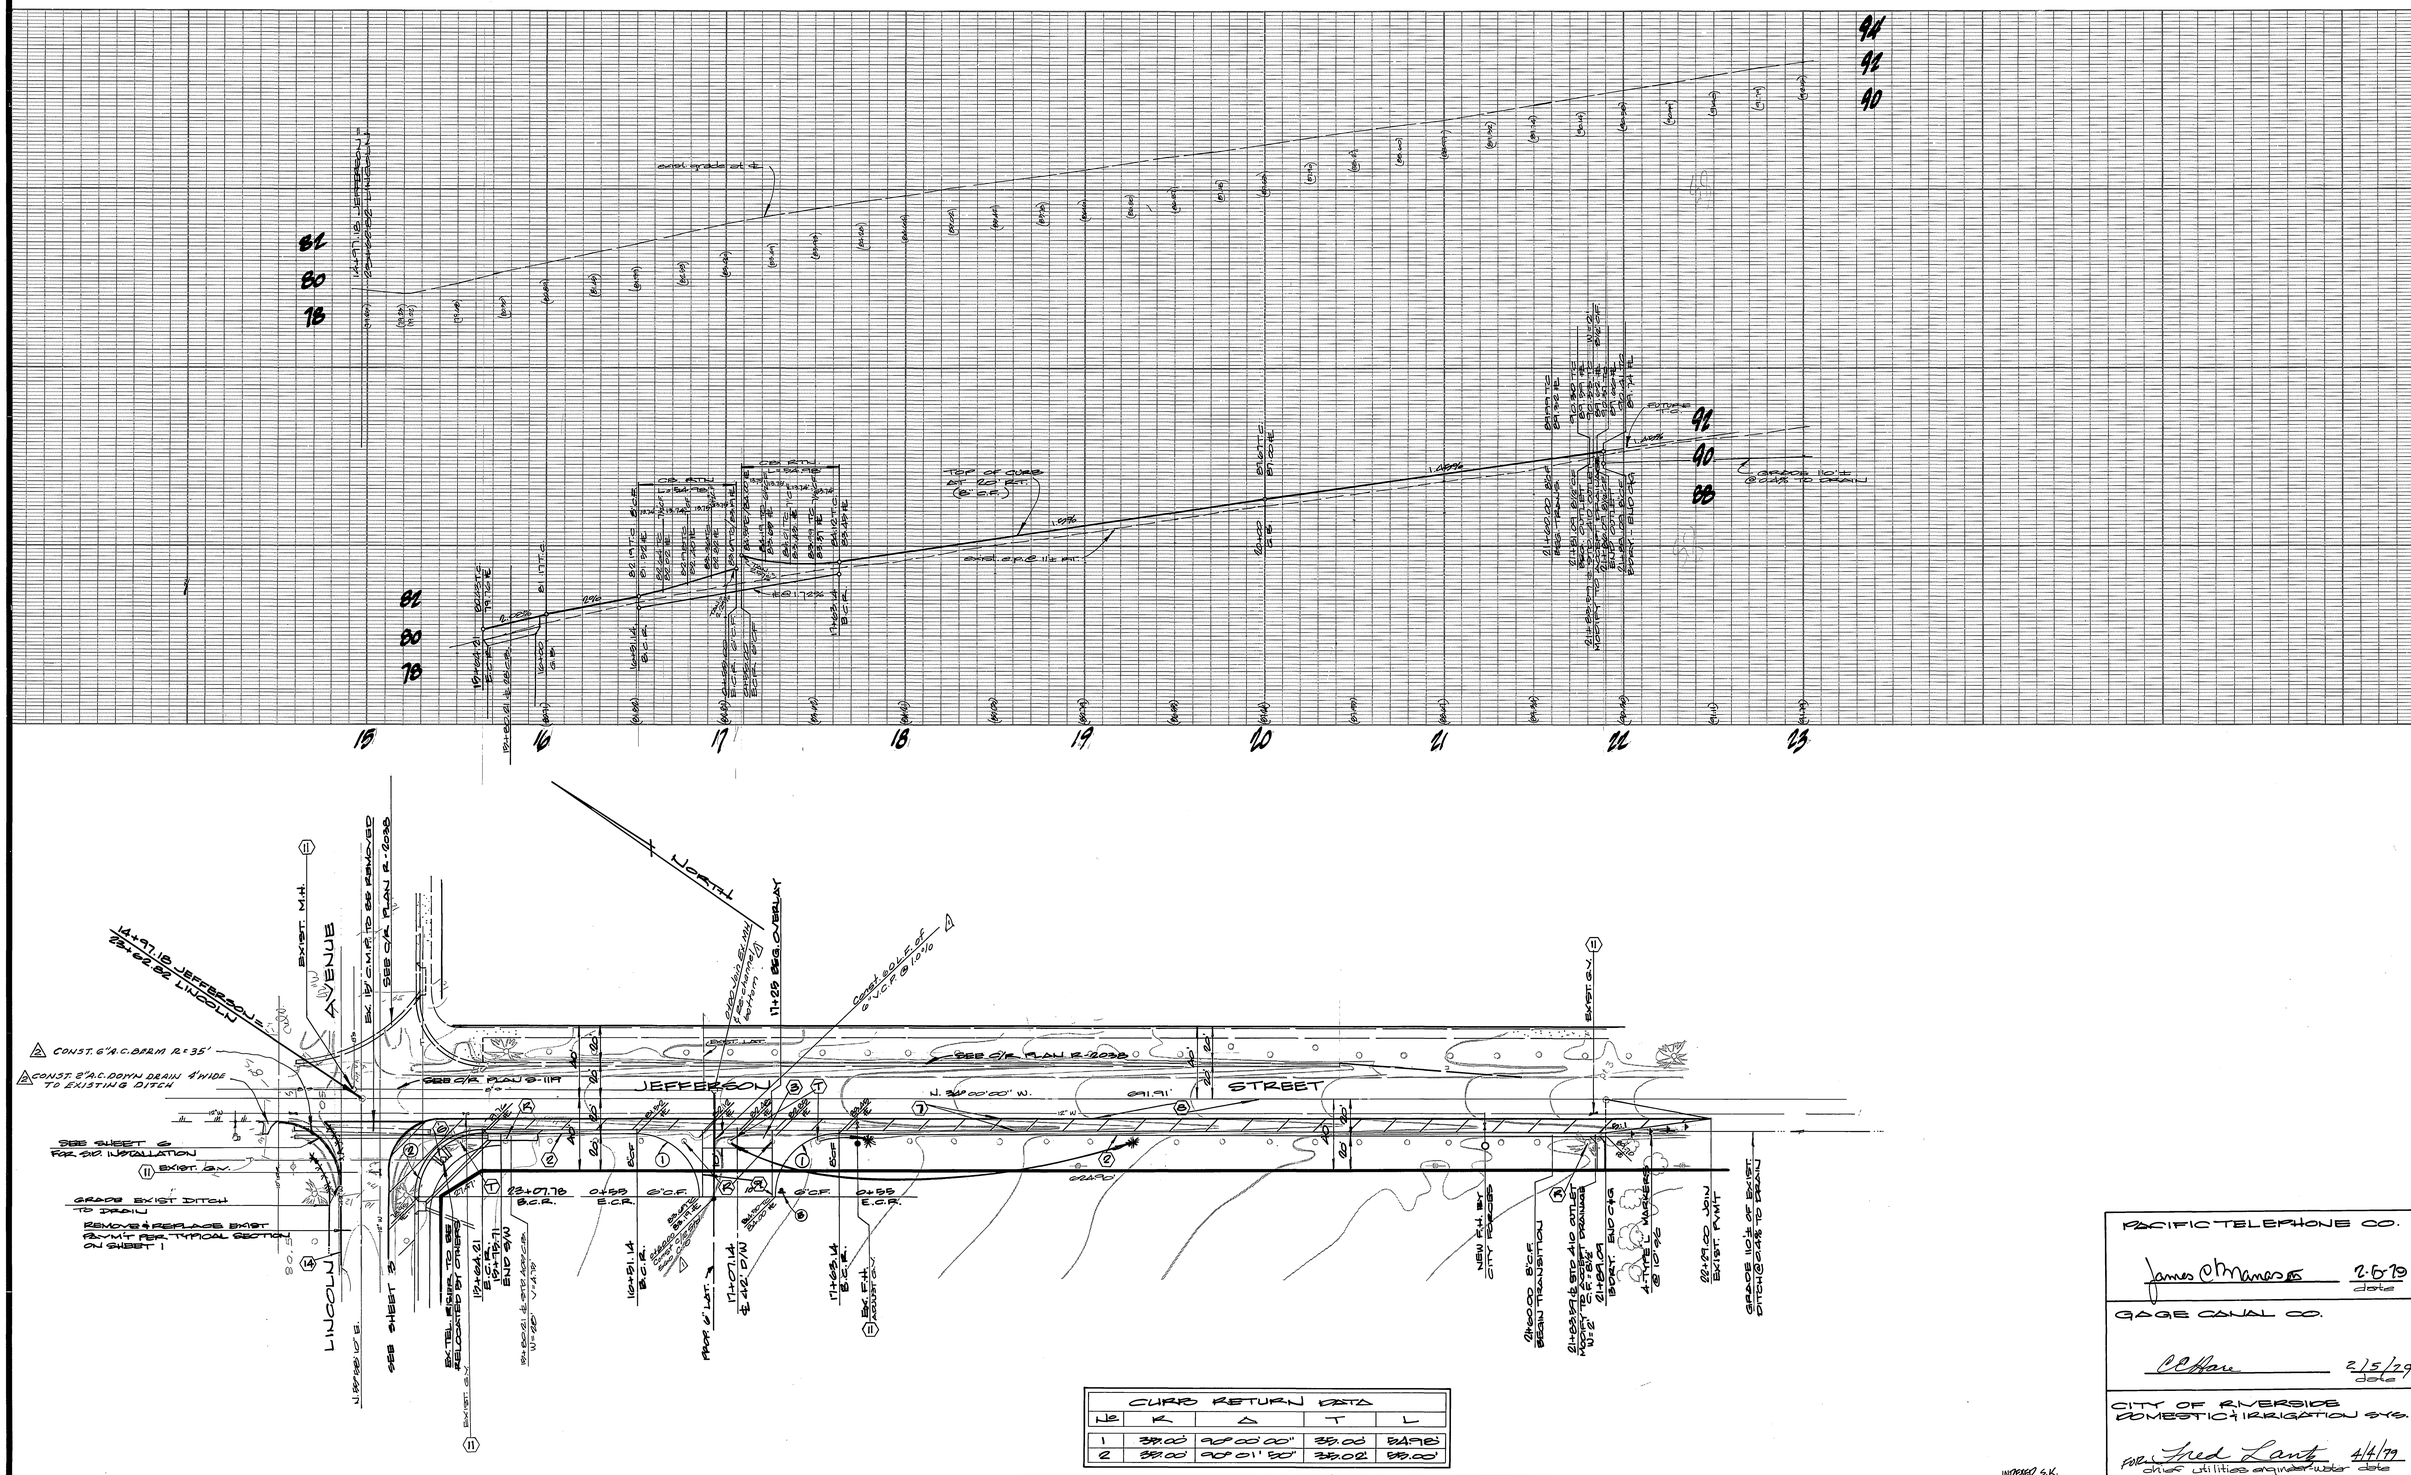
JEFFERSON STREET
LINCOLN AVENUE
EXIST. GRADE AT ℄
EXIST. GRADE AT ℄ OF OVERLAY

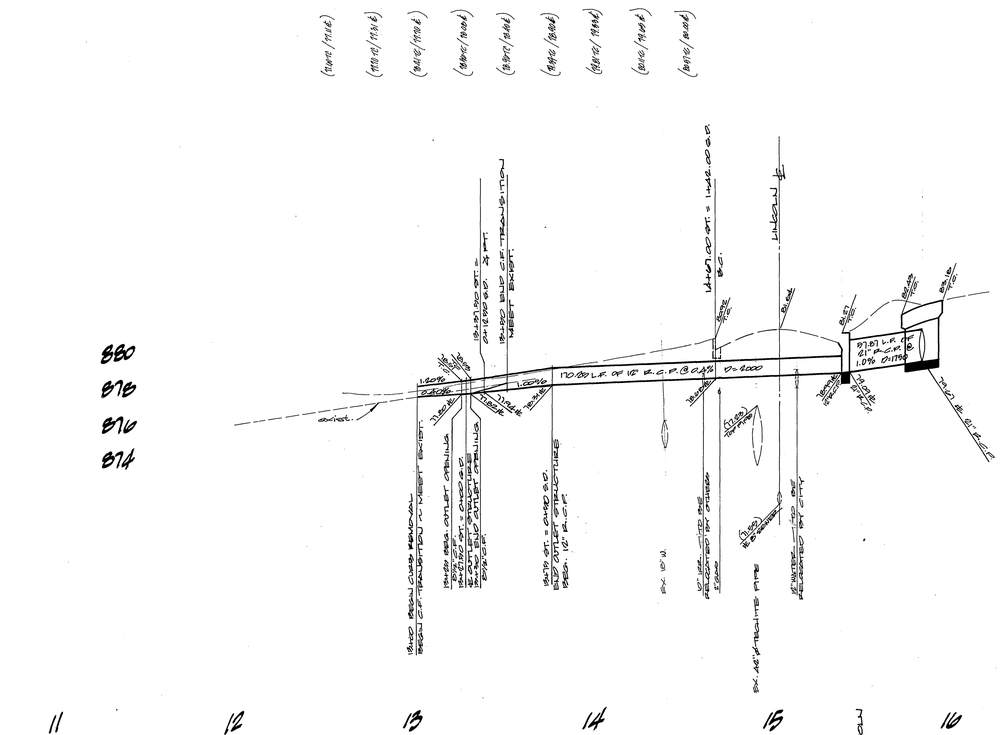
B80
B78
B76
B74
existing
CONSTRUCT CATCH BASIN
