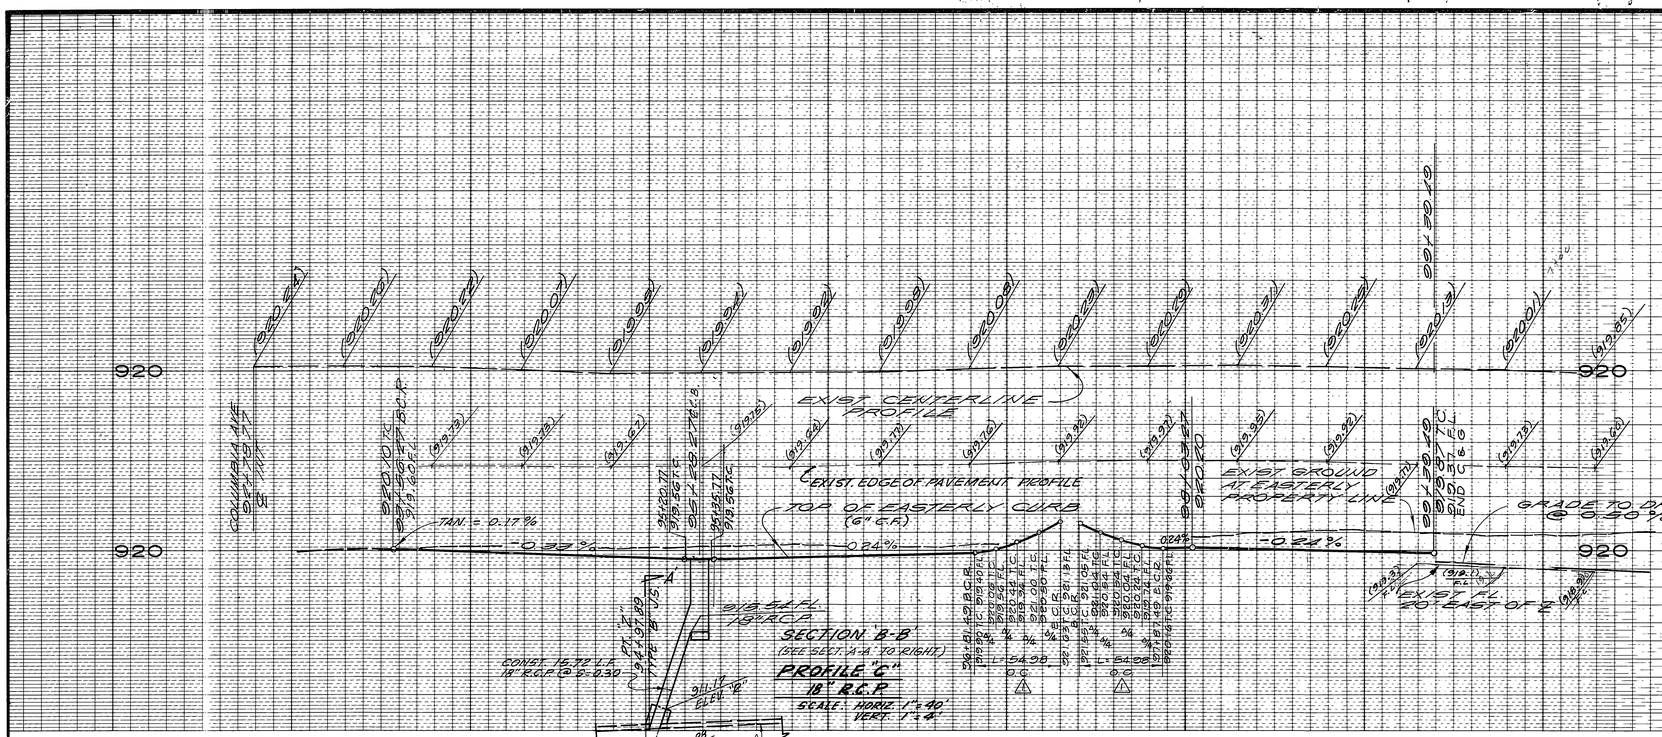
EXIST. CENTERLINE PROFILE
EXIST. EDGE OF PAVEMENT PROFILE
TOP OF EASTERLY CURB (6" C.F.A.)
EXIST. GROUND AT EASTERLY PROPERTY LINE
GRADE TO DRAIN @ 0.20 %
TAN = 0.17 %
-0.33 %
-0.24 %
-0.24 %
EXIST. FL 20' EAST OF ℄
SECTION 'B-B'
(SEE SECT. 'A-A' TO RIGHT)
PROFILE "C"
18" R.C.P.
SCALE: HORIZ. 1"=40'
VERT. 1"=4'
CONSTR. 15.72 L.F. 18" R.C.P. @ S=0.030
9'-0" EXIST. CURB INLET
EXIST. SIGNAL CONDUIT & PULLBOXS TO BE PROTECTED
EXIST. PALM TREES TO BE REMOVED AND/OR RELOCATED
REMOVE EXIST. CITRUS TREES WITHIN CONSTRUCTION R/W
CONSTR. 18" R.C.P. D-2000
@ S = 0.30
Q10 = 11.0 cfs
Q100 = 16.5 cfs
SECTION 'A-A'
(SEE SECT. 'B-B' TO LEFT)
PROFILE "C"
18" R.C.P.
SCALES HORIZ. 1"=20
VERT. 1"=4'
92
93
94
95
96
97
98
99
920
920
PAVING AND BASE BY CITY (GRADING, AND SUBGRADE PREPARATION BY DEVELOPER AND TRIMMING EXIST. PAVMT. EDGE BY DEVELOPER.)
PAVEMENT OVERLAY (100% OF OVERLAY WORK TO BE PERFORMED BY THE CITY'S CONTRACTOR; OVERLAY COSTS SHALL BE SHARED 50% BY THE CITY AND 50% BY THE DEVELOPER.)
NOTE: CONTRACTOR SHALL BE RESPONSIBLE FOR EXCAVATING TO CLEAR THE BARREL BY 1 (ONE) FOOT AND A DEPTH OF 1 (ONE) FOOT BELOW THE SPRING LINE AND LENGTHWISE TO CLEAR THE PIPE BY 1 (ONE) FOOT AND BACKFILL WITH SLURRY CONC. TO FLOW LINE FOR THE 18 R.C.P. AS DIRECTED BY RIVERSIDE CO. FLOOD CONTROL DIST.
EXIST. CURB
EXIST. IMPROVEMENTS PER PLAN R-1047
42" CML WATER
LIMITS OF THIS PROJECT
JOIN EXIST. PLANT
CAP EXIST. PLANT
16" CML WATER (3.51' MIN. COVER)
12" GAS (30" MIN. COVER)
G.V. (TO BE ADJUSTED BY CITY FORCES)
10" R.C.P. PER SEWER CIP PLAN S-274
IOWA AVE. & COLUMBIA AVE. INT.
EXIST. WATER BLOW-OFF TO BE ADJUSTED BY CITY FORCES
REMOVE EXIST. WATER VALVE
REMOVE EXIST. TRAFFIC SIGNAL EQUIPMENT AND APPURTENANCES
REMOVE EXIST. CONCRETE TO CENTERLINE
N 89°20'20" W
583.15'
50' MINIMUM
Q10 = 11.0 CFS
Q100 = 16.5 CFS
BURIED TELEPHONE CABLE
TYP.
SQUARE EXIST. MH TO GRADE
