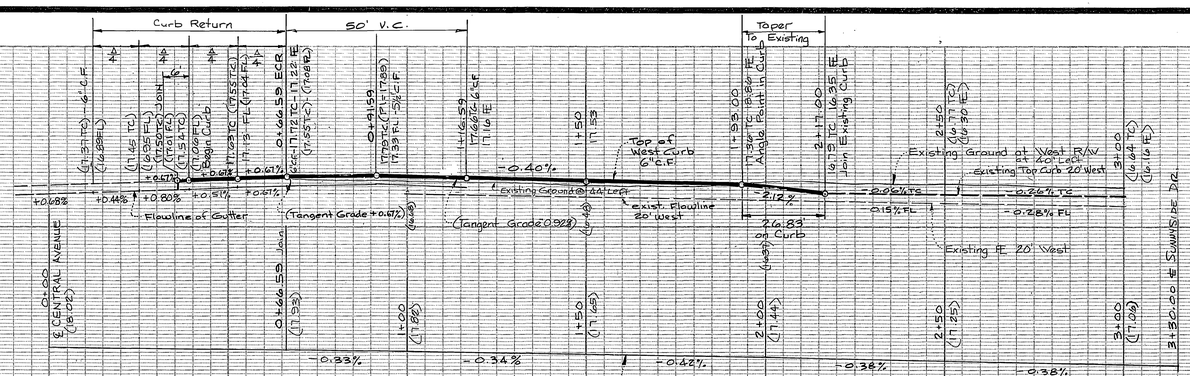

NOTE: POWER POLE & RELATED ELECTRICAL UNDERGROUND RELOCATION CHARGES FOR WORK TO BE PERFORMED BY CITY OF RIVERSIDE, PUBLIC UTILITIES DEPARTMENT, TO BE PAID PRIOR TO START OF CONSTRUCTION

PARK & RECREATION NOTES

1. All Related Work Shall Conform To The City Of Riverside, Park And Recreation Department Standards.
2. Contact The Park Projects Inspector a minimum Of 48 hours In Advance At 787-7223 To Schedule Inspections. Inspections Shall Be Required: (A) When Plant Locations have been Spotted In the Field Prior To Digging Plant Pits, (B) While digging Plant Pits And Planting/Relocating Trees, (C) After Planting And All Other Indicated Or Specified Work Has Been Completed For Start Of Maintenance, And (D) At End Of Maintenance/Final Acceptance (Contractor/Developer Will Be Released From Maintenance Only Upon Receipt of Written Notification From The City That The Park And Recreation Department Is Assuming Maintenance Responsibilities).
3. The Contractor/Developer Shall Maintain All Plantings For A Minimum Period of One (1) Year.
4. A Public Works Department Permit Is Required Prior To Commencement Of Tree Relocation and/or Removal Work. For All Trees Within The Ultimate Pavement Area, Backfill Of All Holes Is To Be Inspected By The City For Proper Compaction.

BENCH MARK
CITY OF RIVERSIDE H6-G
Brass Disk in conc. in traffic island Bounded by Magnolia Ave., Central Ave. & Brockton Ave.
ELEV. = 825.425

SCALES:
Horiz : 1"= 20'
Vert : 1"= 4'

CURB RETURN DATA
Δ/2 = 44°49'23"
R = 35'
L = 27.38'
T = 14.43'

CONSTRUCTION NOTES:

1. Remove Existing Curb & Gutter.
2. Construct Curb & Gutter (6" C.F.) Per Std. Dwg. 200.
3. Construct Curb Sidewalk Per Std. Dwg. 325
4. Construct New Pavement and Base Per Typical Section.
5. Construct AC. Pavement Overlay.
6. Palm Tree To Be Relocated As Shown.
7. Construct Driveway Approach Per Std. Dwg. 302 A=24 B=38', TYPE IV
8. Install Traffic Signal Detector Per City Std.

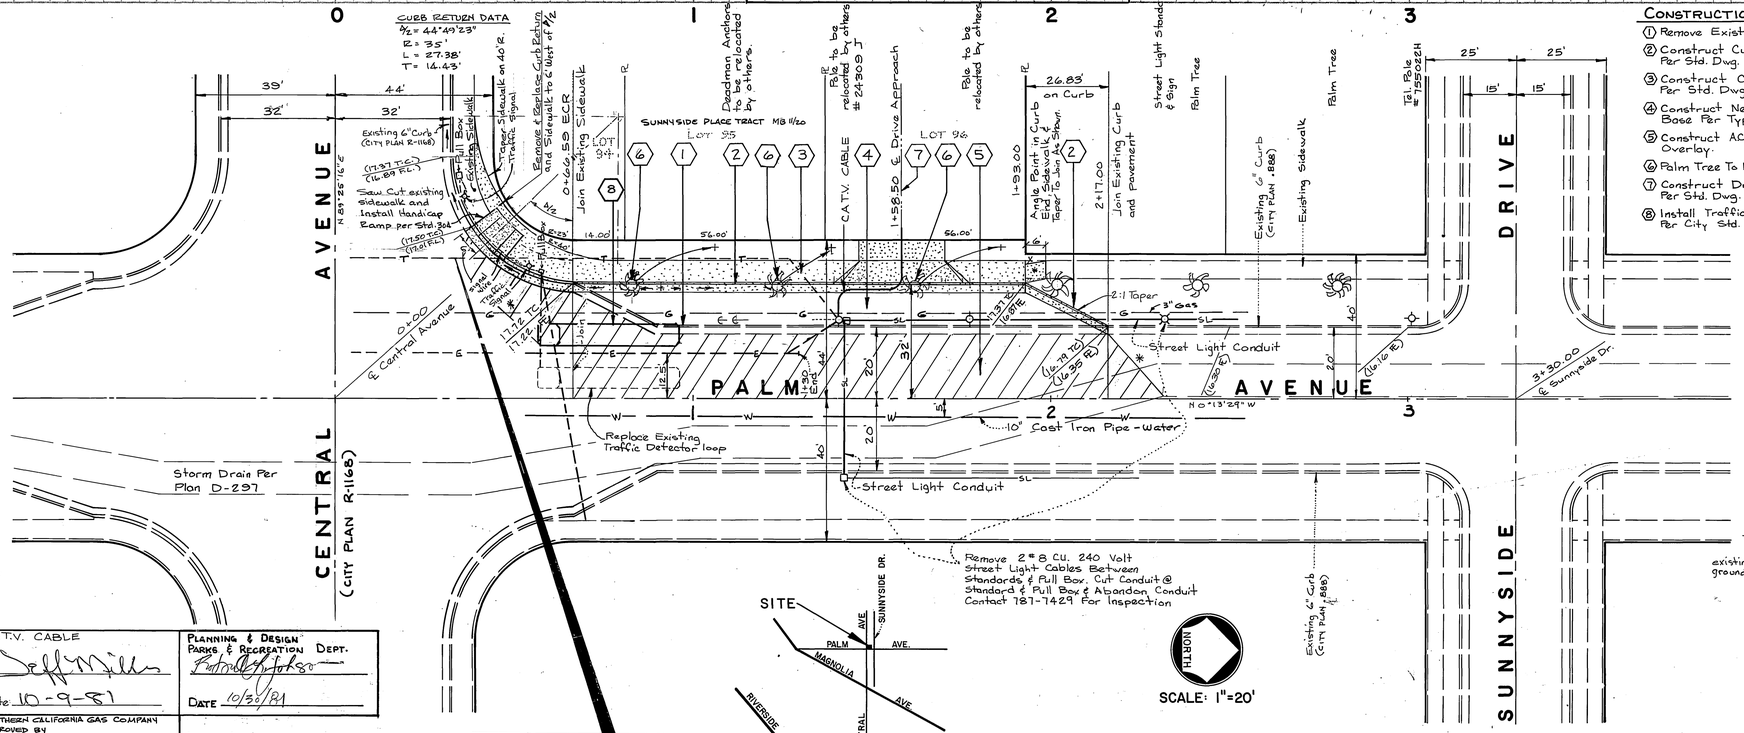
CENTRAL AVENUE
(CITY PLAN R-1168)
PALM AVENUE
SUNNYSIDE DRIVE
Existing 6" Curb (CITY PLAN R-1168)
Saw Cut existing sidewalk and install Handicap Ramp per Std. 304
Traffic Signal Pull Box
Traffic Signal Pole
