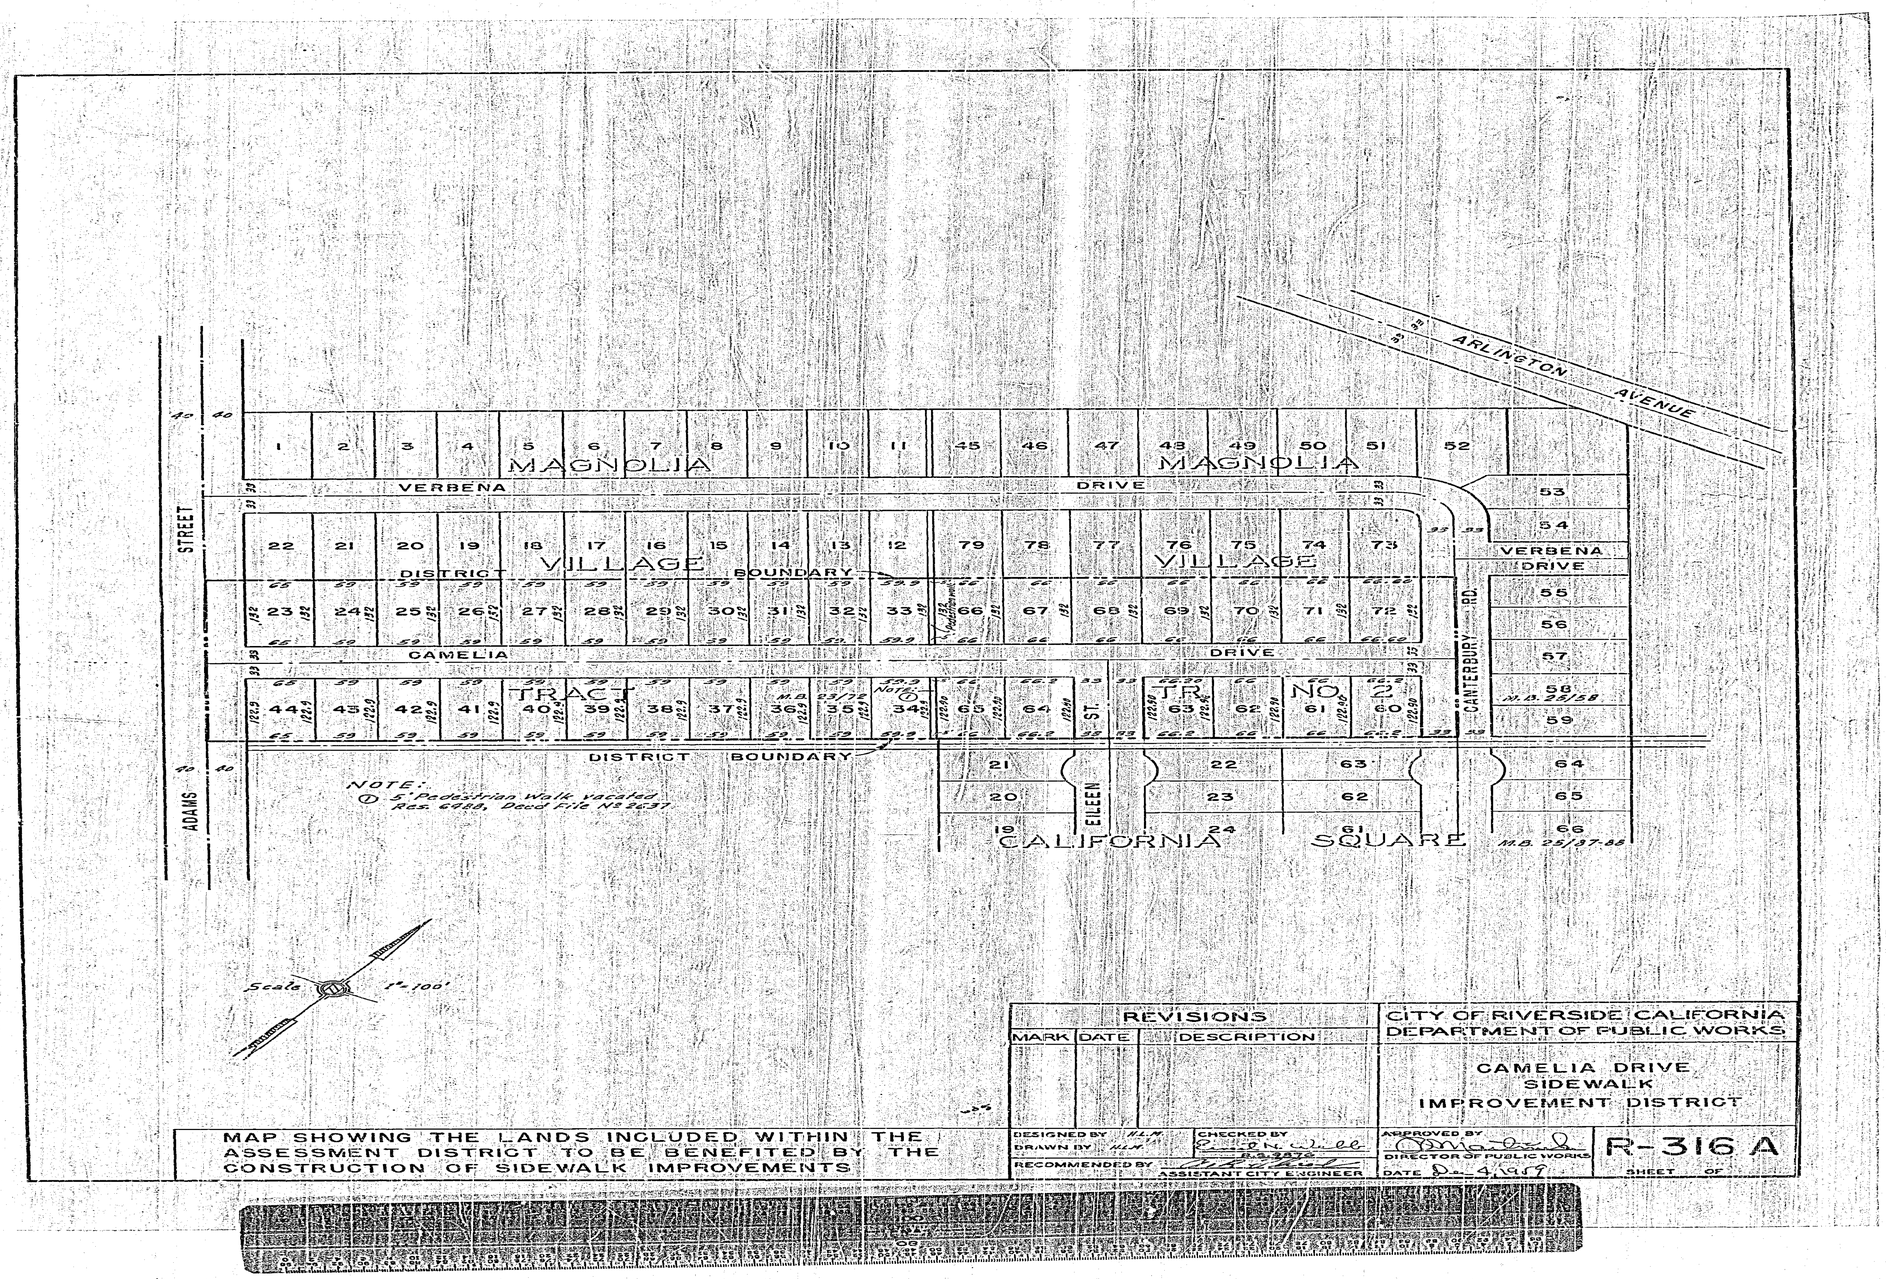

REVISIONS			CITY OF RIVERSIDE CALIFORNIA DEPARTMENT OF PUBLIC WORKS
MARK	DATE	DESCRIPTION	CAMELIA DRIVE SIDEWALK IMPROVEMENT DISTRICT

MAP SHOWING THE LANDS INCLUDED WITHIN THE ASSESSMENT DISTRICT TO BE BENEFITED BY THE CONSTRUCTION OF SIDEWALK IMPROVEMENTS

DESIGNED BY H.L.M.
DRAWN BY H.L.M.
CHECKED BY
RECOMMENDED BY
ASSISTANT CITY ENGINEER
APPROVED BY
DIRECTOR OF PUBLIC WORKS
DATE Dec. 4, 1959

R-316 A
SHEET OF