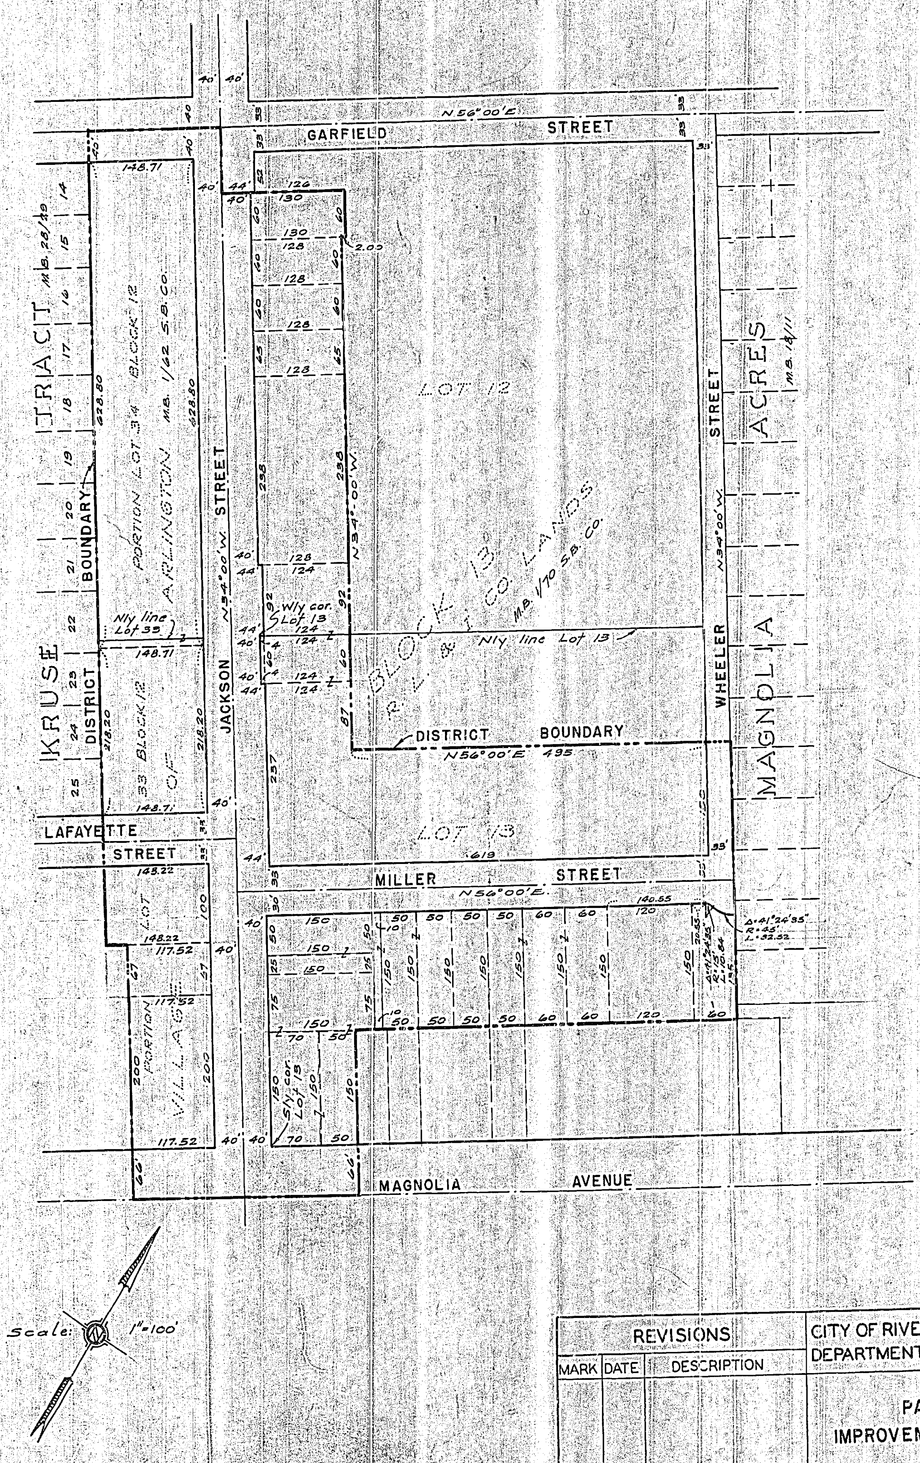

REVISIONS			CITY OF RIVERSIDE CALIFORNIA DEPARTMENT OF PUBLIC WORKS
MARK	DATE	DESCRIPTION	PARKVIEW IMPROVEMENT DISTRICT NO. 2

MAP SHOWING THE LANDS INCLUDED WITHIN THE ASSESSMENT DISTRICT TO BE BENEFITED BY THE CONSTRUCTION OF STREET AND/OR SANITARY SEWER IMPROVEMENTS

DESIGNED BY	CHECKED BY	APPROVED BY	R-391 A
DRAWN BY	R.E. 9876	DIRECTOR OF PUBLIC WORKS	
RECOMMENDED BY	ASSISTANT CITY ENGINEER	DATE June 20, 1961	SHEET 1 OF 1