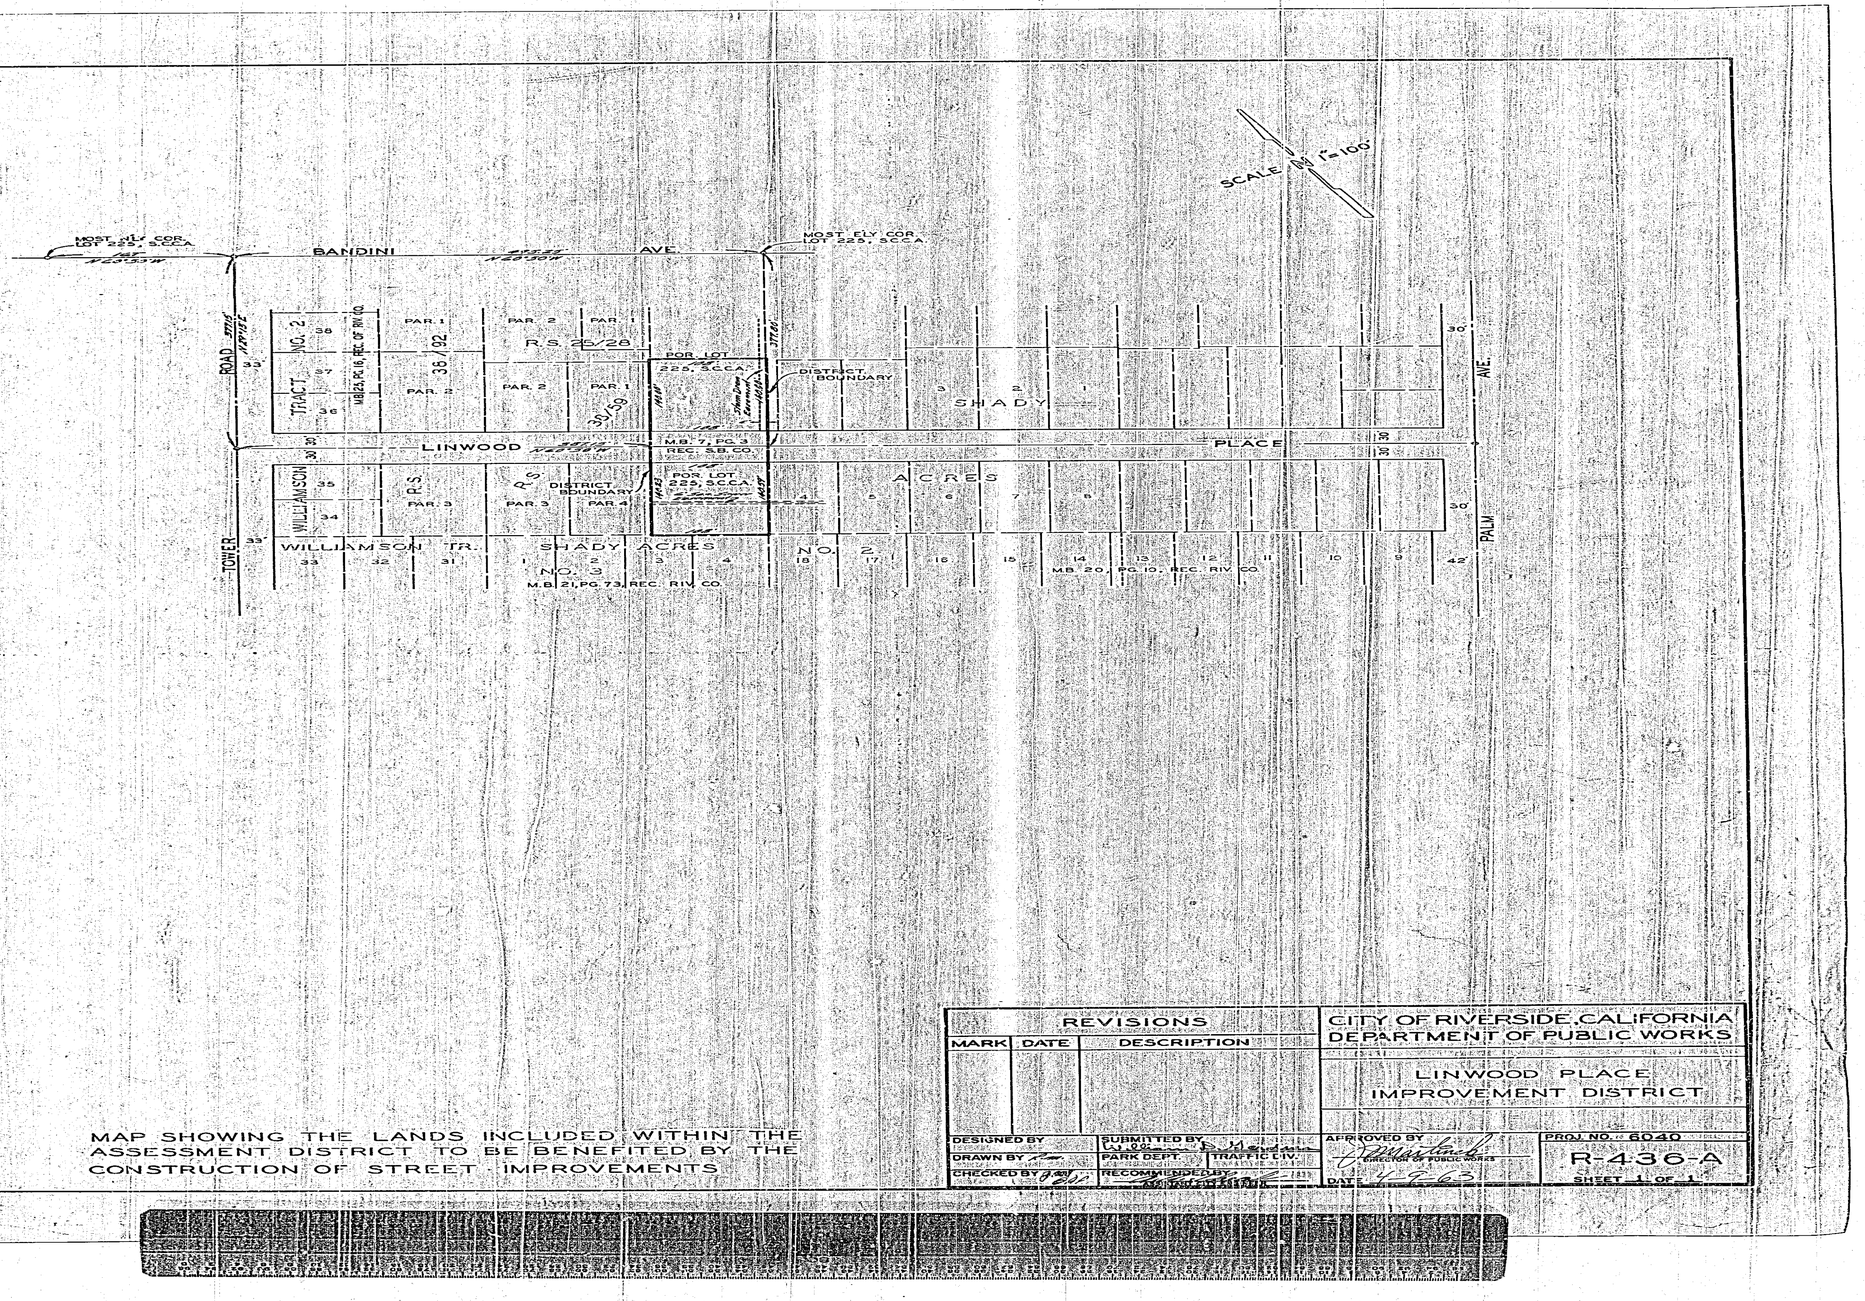

MAP SHOWING THE LANDS INCLUDED WITHIN THE ASSESSMENT DISTRICT TO BE BENEFITED BY THE CONSTRUCTION OF STREET IMPROVEMENTS

REVISIONS		
MARK	DATE	DESCRIPTION

CITY OF RIVERSIDE, CALIFORNIA
DEPARTMENT OF PUBLIC WORKS

LINWOOD PLACE
IMPROVEMENT DISTRICT

DESIGNED BY	SUBMITTED BY	APPROVED BY	PROJ. NO. 6040
DRAWN BY	PARK DEPT. / TRAFFIC ENG.	DIRECTOR OF PUBLIC WORKS	R-436-A
CHECKED BY	RECOMMENDED BY	DATE	SHEET 1 OF 1