TRANSIT & SWING TIES

HISTORICAL DATA:

C.R.F.B. 560/23

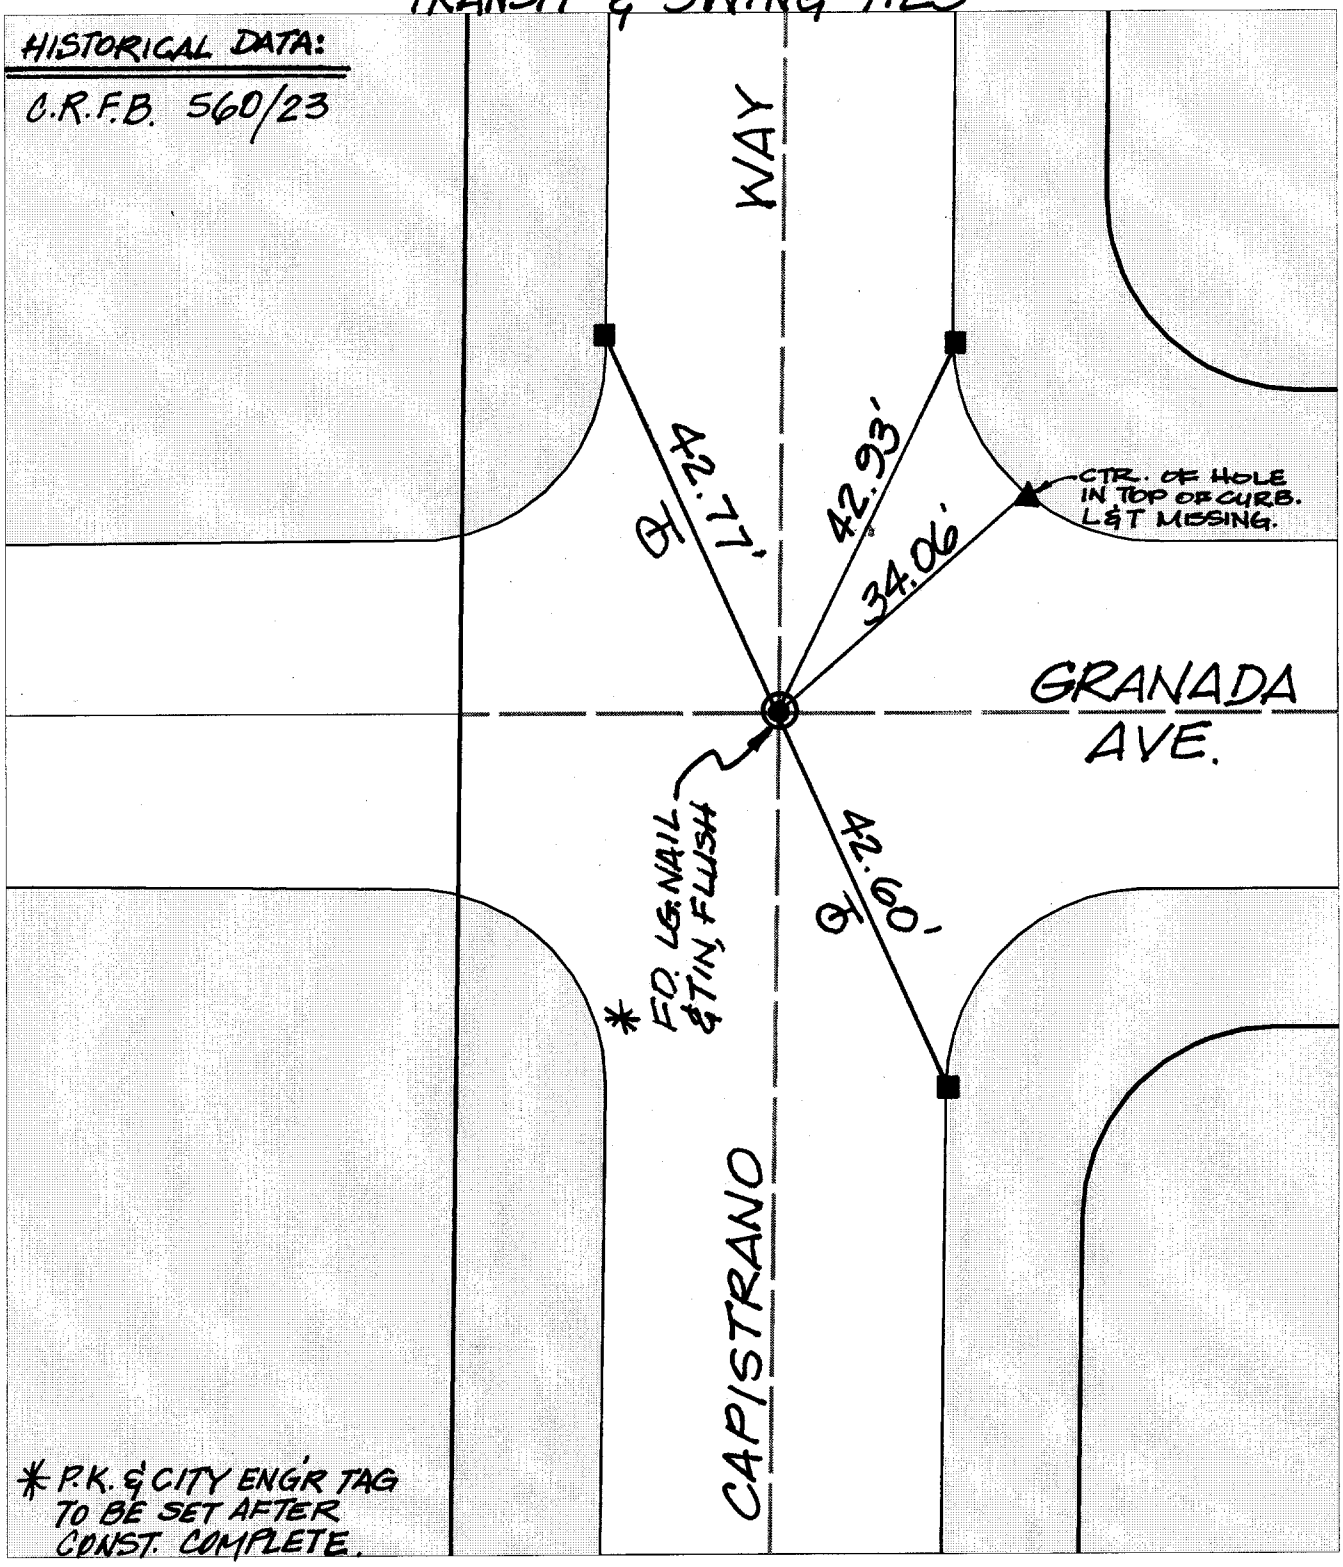

Street: CAPISTRANO WAY

X-Street: GRANADA AVE

OFFICIAL USE ONLY

10341.TIE

× FD. Ramset Nail on T/C

■ FD. "C" Nail on T/C

● FD. LD. & TK. on T/C

○ Set LD. & TK. on T/C

Scale: 1" = 20'	**OFFICIAL TIE PLAT**	N W E S
Date: 11/23/99	**CITY OF RIVERSIDE**	
Drawn by: scurtis	*These ties are for the purpose of perpetuating the found monumentation. No claim is made as to the relationship of the points or lines shown hereon to true boundary locations.*	
W.O.:		Sheet 1 of 1
F.B.:		File No.: