Street: LARKSPUR RD.

10359.TIF

X-Street: BETWEEN VERBENA DR. AND CAMELIA DR.

OFFICIAL USE ONLY

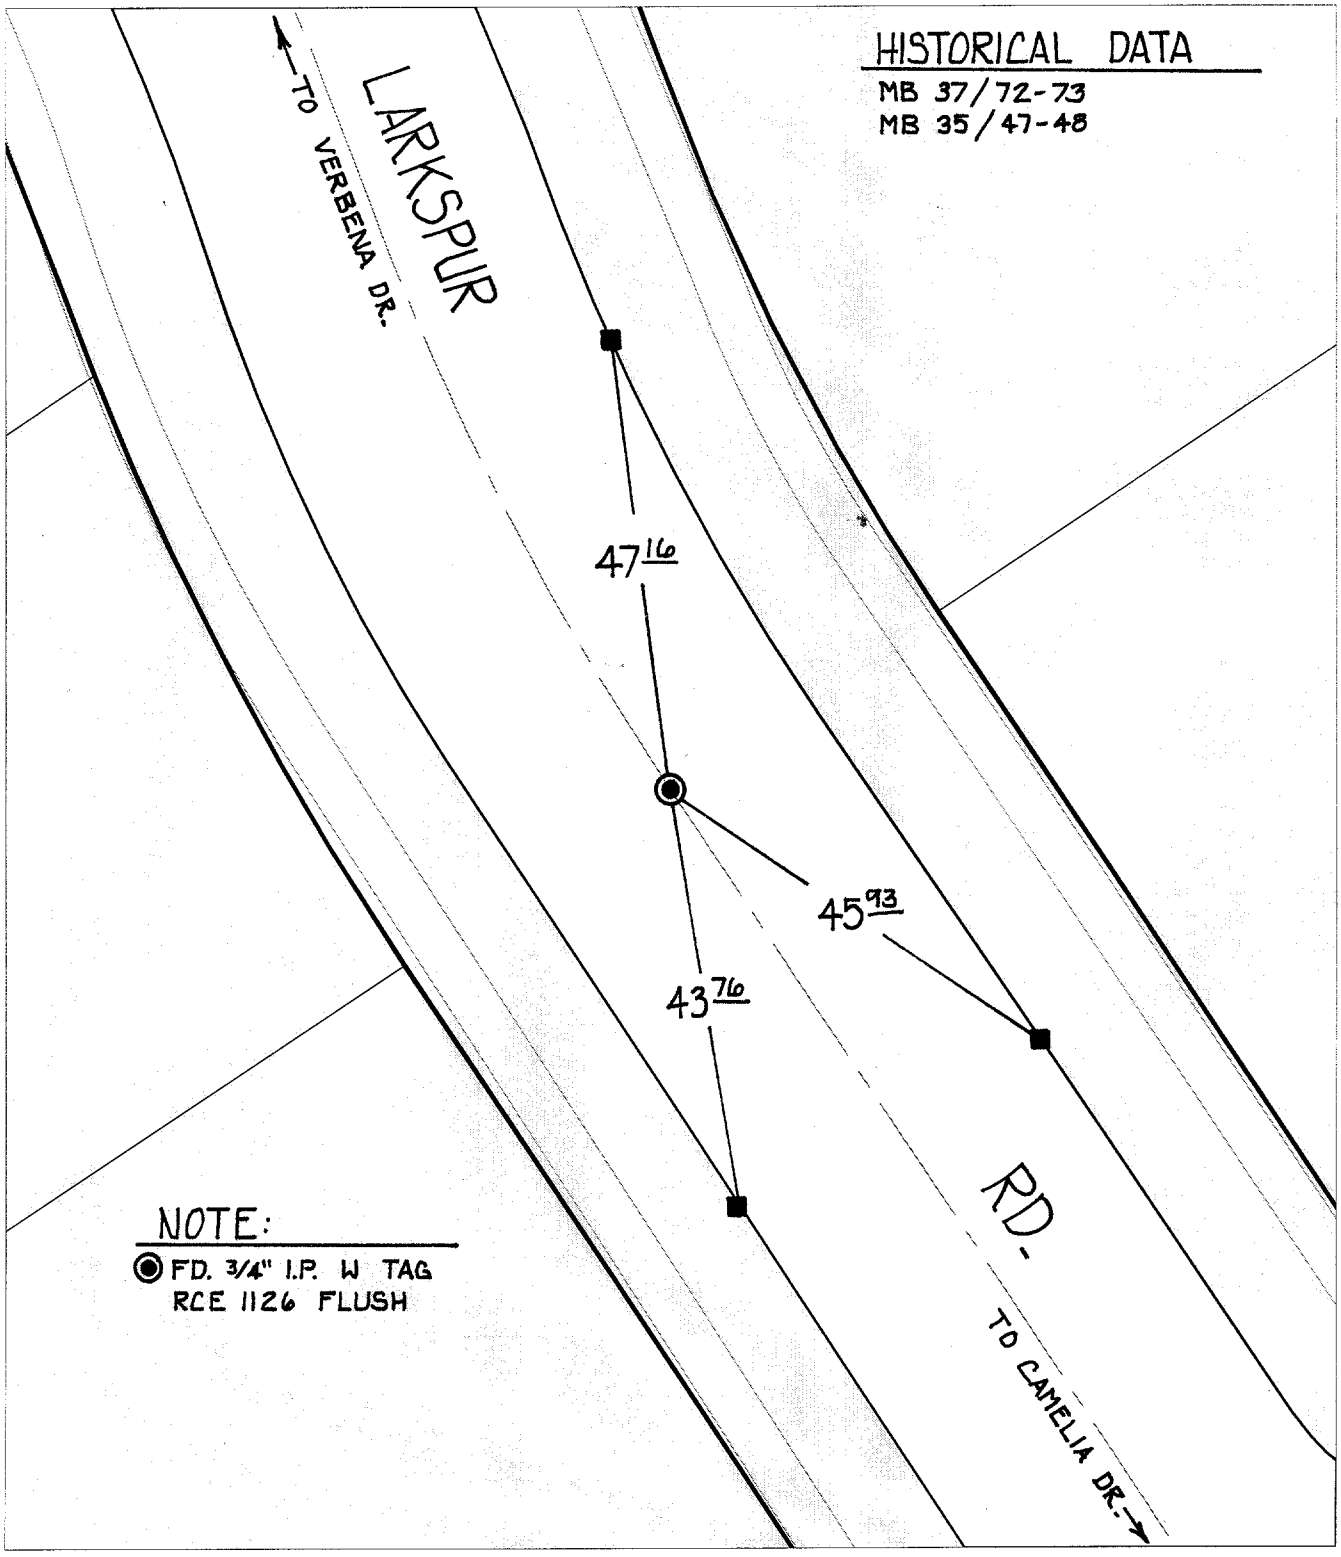


| | |
|---|---|
| ╳ FD. Ramset Nail on T/C | ● FD. LD. & TK. on T/C |
| ■ FD. "C" Nail on T/C | ○ Set LD. & TK. on T/C |

Scale: 1" = 20'

Date: 08/23/99

Drawn by: L. Harris

W.O.:

F.B.:

# OFFICIAL TIE PLAT
## CITY OF RIVERSIDE

*These ties are for the purpose of perpetuating the found monumentation. No claim is made as to the relationship of the points or lines shown hereon to true boundary locations.*

N W E S

Sheet 3 of 4

File No.: