CREST AVENUE
AT
1ST B.C. SLY RANDOLPH

7/7/97
Transferred
9/5/97

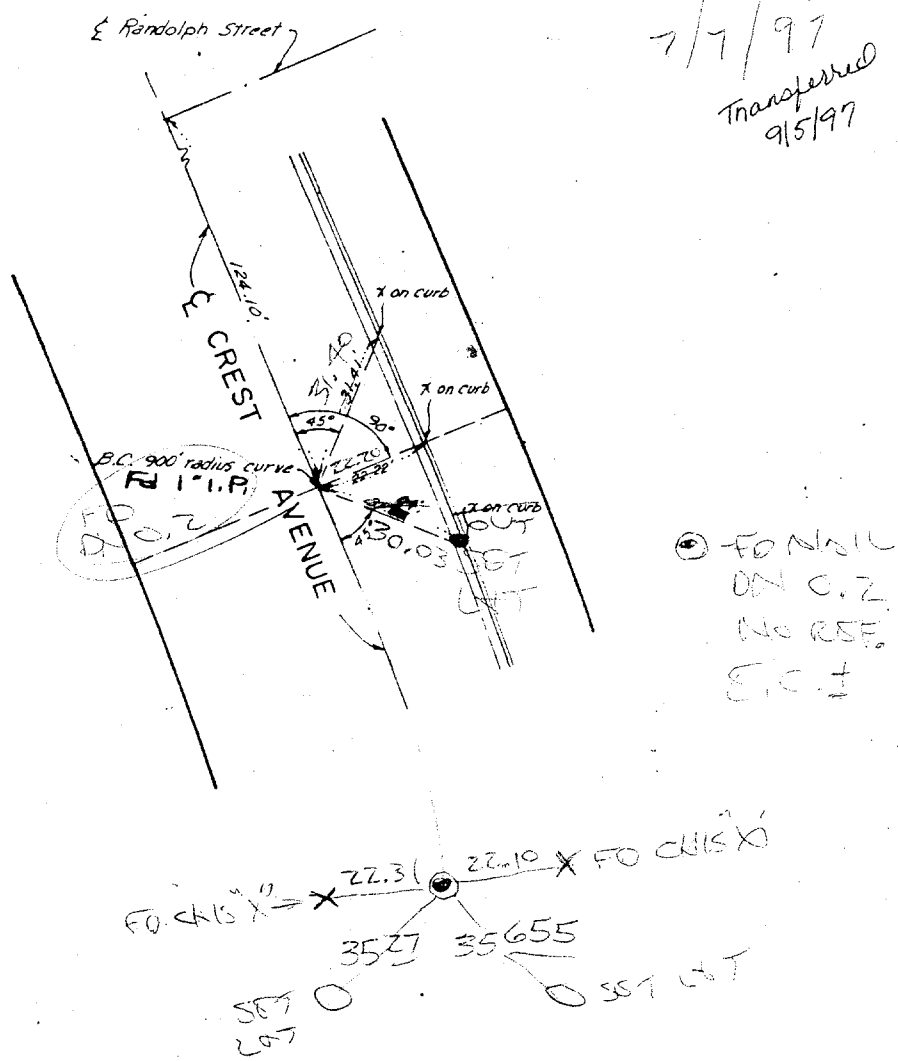

Street: Crest 10393.T.F

X-Street: 1st B.C. S'Ly Randolph

OFFICIAL USE ONLY

CENTERLINE TIES
TRACT 3780
M.B. 59/69-70, Riverside County, Calif.

MAXWELL & KING
Civil Engineers and Land Surveyors
422 West 16th St., San Bernardino, California 92405

SCALE: 1" = 30' JOB NO. 68-3-4
DATE: 6-17-69 DWG. NO. A-6.3

× FD. Ramset Nail on T/C
■ FD. "C" Nail on T/C
● FD. LD. & TK. on T/C
○ Set LD. & TK. on T/C

Scale:	**OFFICIAL TIE PLAT** **CITY OF RIVERSIDE**	
Date:		
Drawn by:	*These ties are for the purpose of perpetuating the found monumentation. No claim is made as to the relationship of the points or lines shown hereon to true boundary locations.*	
W.O.:		Sheet 1 of 1
F.B.:		File No.: