JO 75-155 TR. No 6761 Final mon 4-1-78

F.B. 1032 PAGE 198 PARTY NO. AND MEMBERS Joe Aguilera H. Evans R. Diaz Jr.

M.S. NOTES CALC'D BY CALC'S CHECKED BY MAP NO. WEATHER

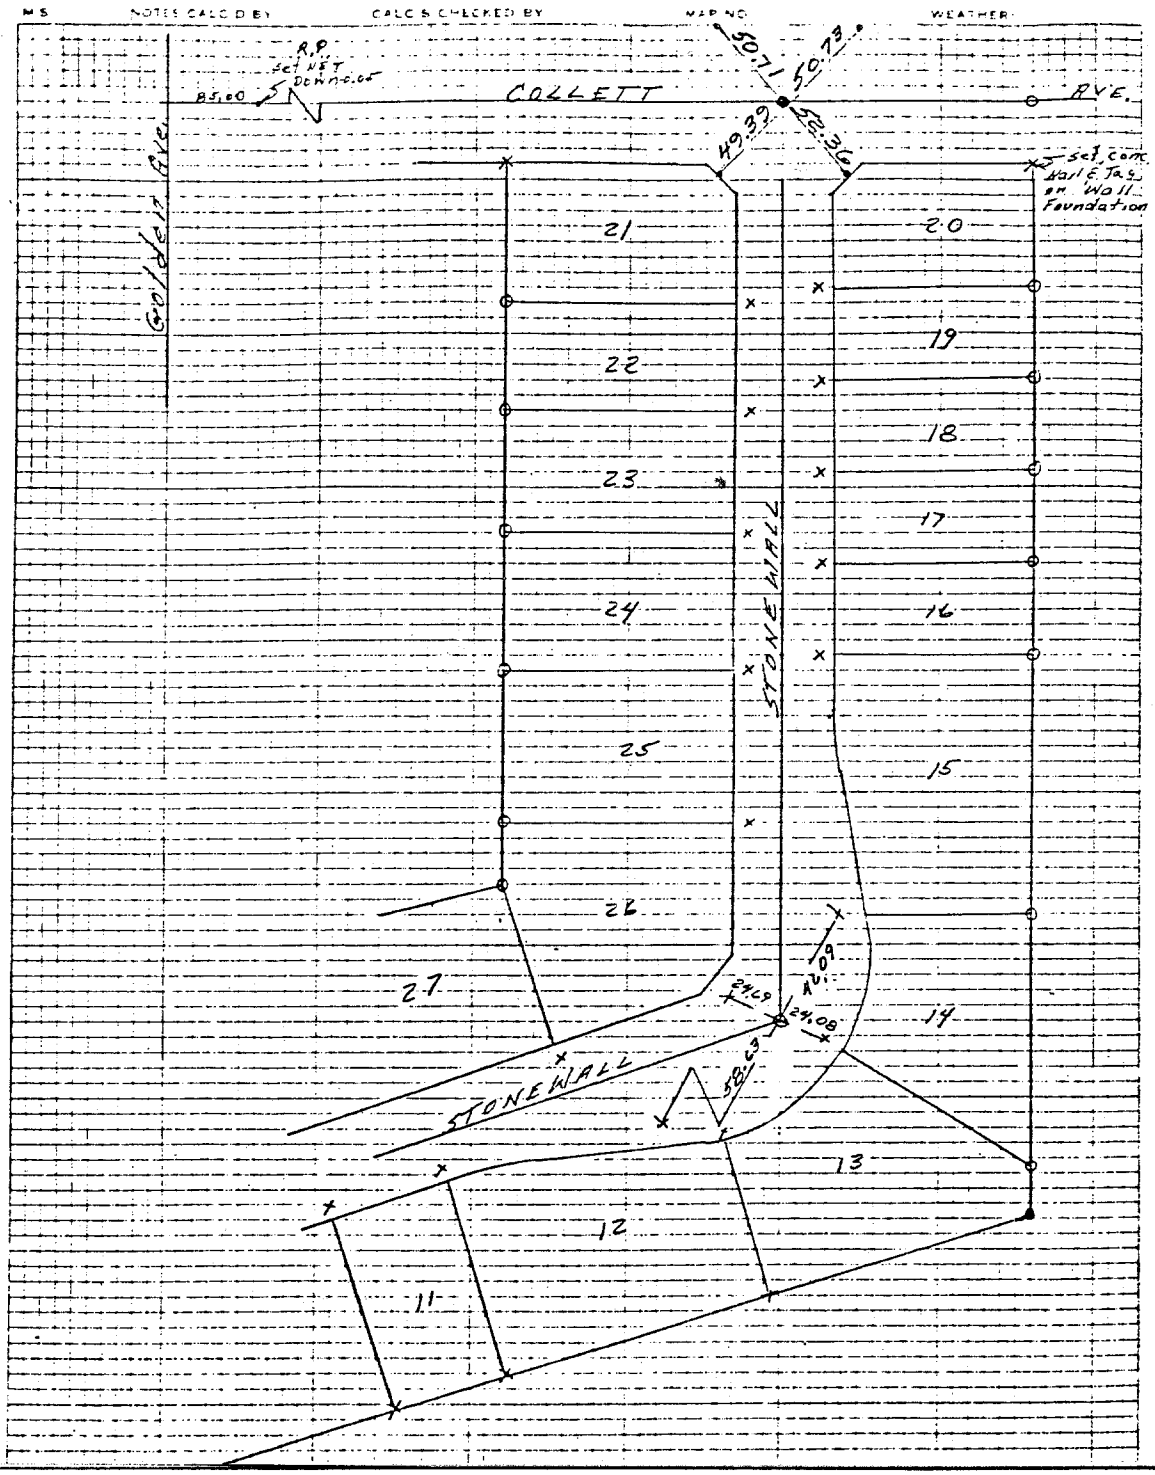

Street: Stonewall 100/4. TIF

X-Street: Collett

OFFICIAL USE ONLY

@ COLLETT

× FD. Ramset Nail on T/C

■ FD. "C" Nail on T/C

● FD. LD. & TK. on T/C

○ Set LD. & TK. on T/C

Scale:	**OFFICIAL TIE PLAT** **CITY OF RIVERSIDE**	
Date:		
Drawn by:	*These ties are for the purpose of perpetuating the found monumentation. No claim is made as to the relationship of the points or lines shown hereon to true boundary locations.*	
W.O.:		Sheet 1 of 1
F.B.:		File No.: