1088.TIF

Street: CALLE TIERRA SANTA

X-Street: CALLE TAMPICO

OFFICIAL USE ONLY

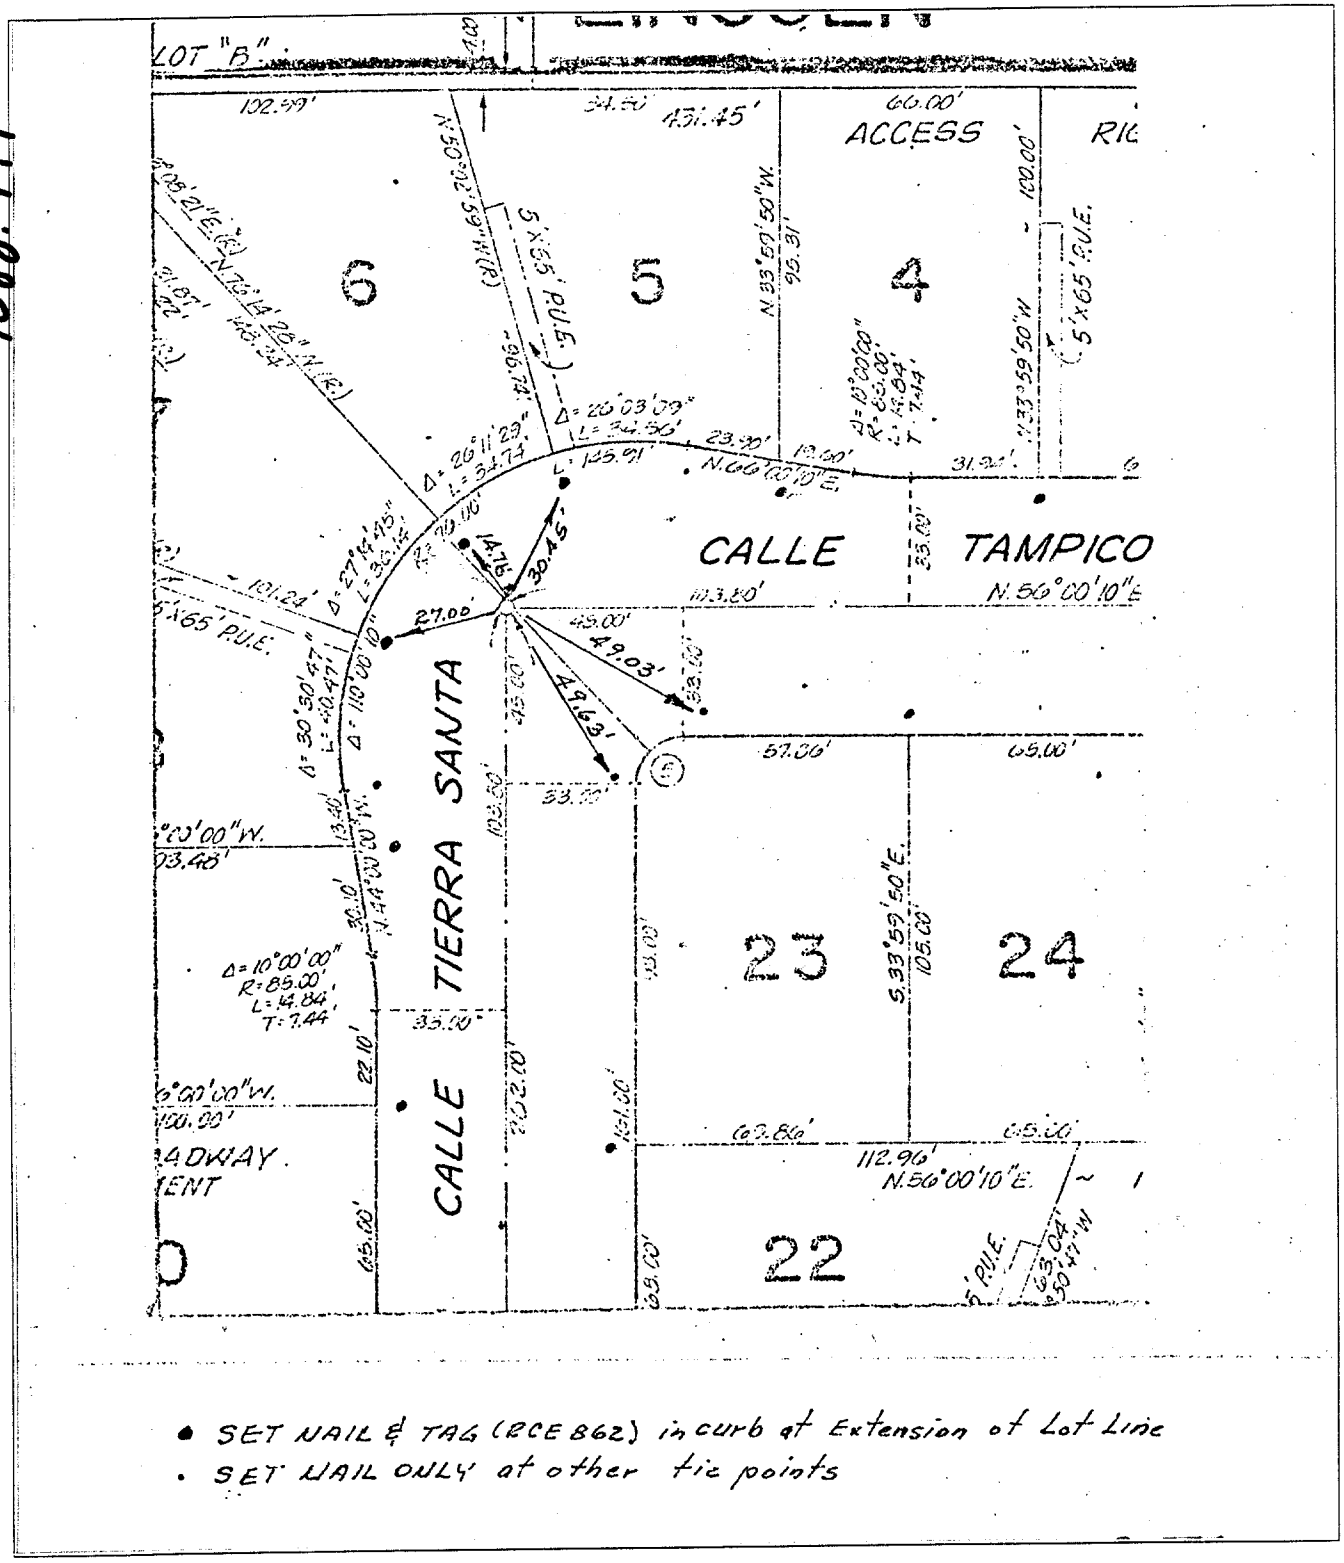

• SET NAIL & TAG (RCE 862) in curb at Extension of Lot Line
• SET NAIL ONLY at other tie points

✕ FD. Ramset Nail on T/C
■ FD. "C" Nail on T/C
● FD. LD. & TK. on T/C
○ Set LD. & TK. on T/C

Scale:	**OFFICIAL TIE PLAT** **CITY OF RIVERSIDE**	
Date:		
Drawn by:	*These ties are for the purpose of perpetuating the found monumentation. No claim is made as to the relationship of the points or lines shown hereon to true boundary locations.*	Sheet 1 of 1
W.O.:		File No.:
F.B.:		