Street: CANNON RD.

X-Street: MISSION GROVE PARKWAY

OFFICIAL USE ONLY

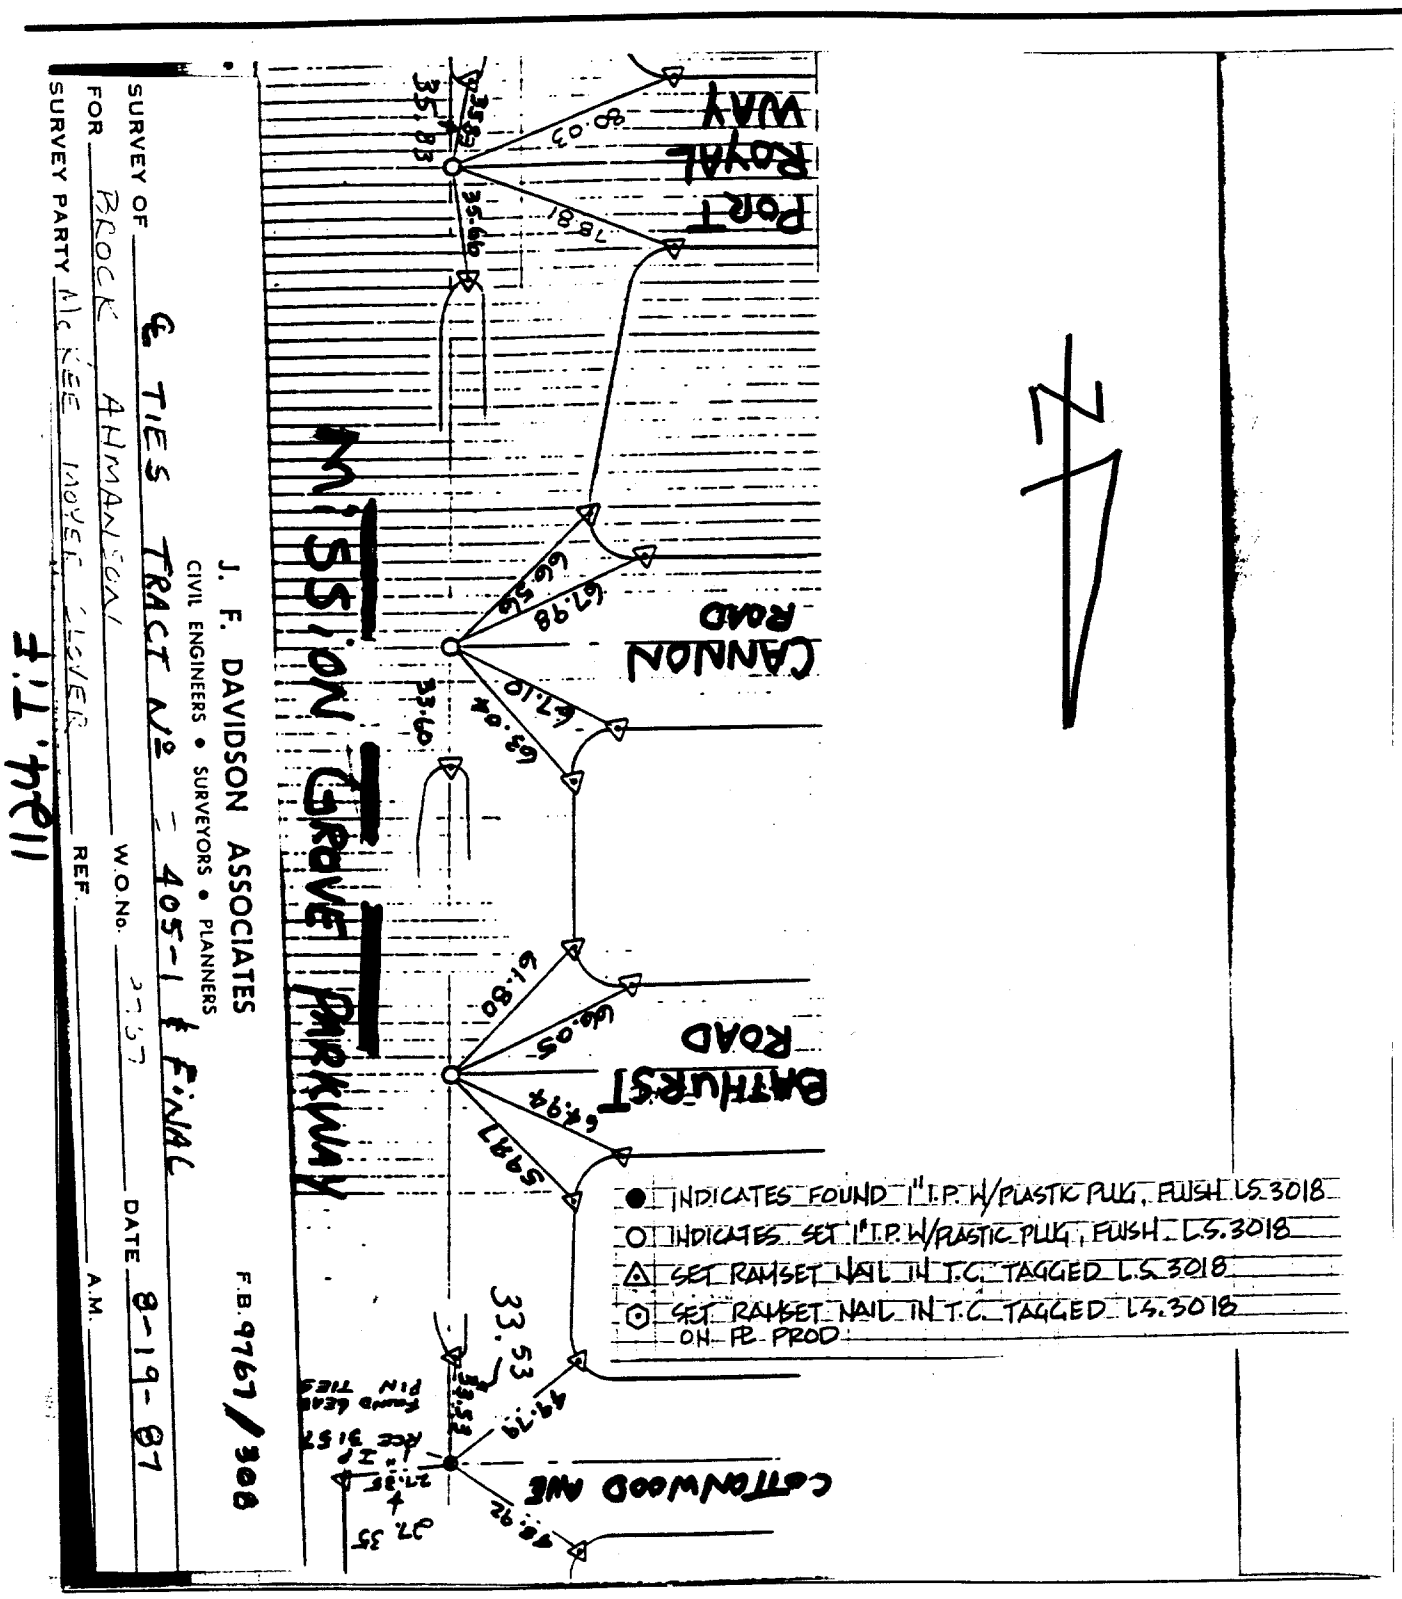

SURVEY OF ℄ TIES TRACT No. 405-1 & FINAL

FOR BROCK AHMANSON

SURVEY PARTY McKEE MOYER CLOVER

W.O. No. 9767

REF.

DATE 8-19-87

A.M.

F.B. 9767/308

J. F. DAVIDSON ASSOCIATES

CIVIL ENGINEERS • SURVEYORS • PLANNERS

1124. TIF

× FD. Ramset Nail on T/C

■ FD. "C" Nail on T/C

● FD. LD. & TK. on T/C

○ Set LD. & TK. on T/C

Scale:

Date:

Drawn by:

W.O.:

F.B.:

OFFICIAL TIE PLAT

CITY OF RIVERSIDE

These ties are for the purpose of perpetuating the found monumentation. No claim is made as to the relationship of the points or lines shown hereon to true boundary locations.

Sheet 1 of 1

File No.: