1131. TIF

FOR [illegible] W.O.No. [illegible] DATE 3-19-37

SURVEY PARTY McKEE MOYER CLOVER REF. A.M.

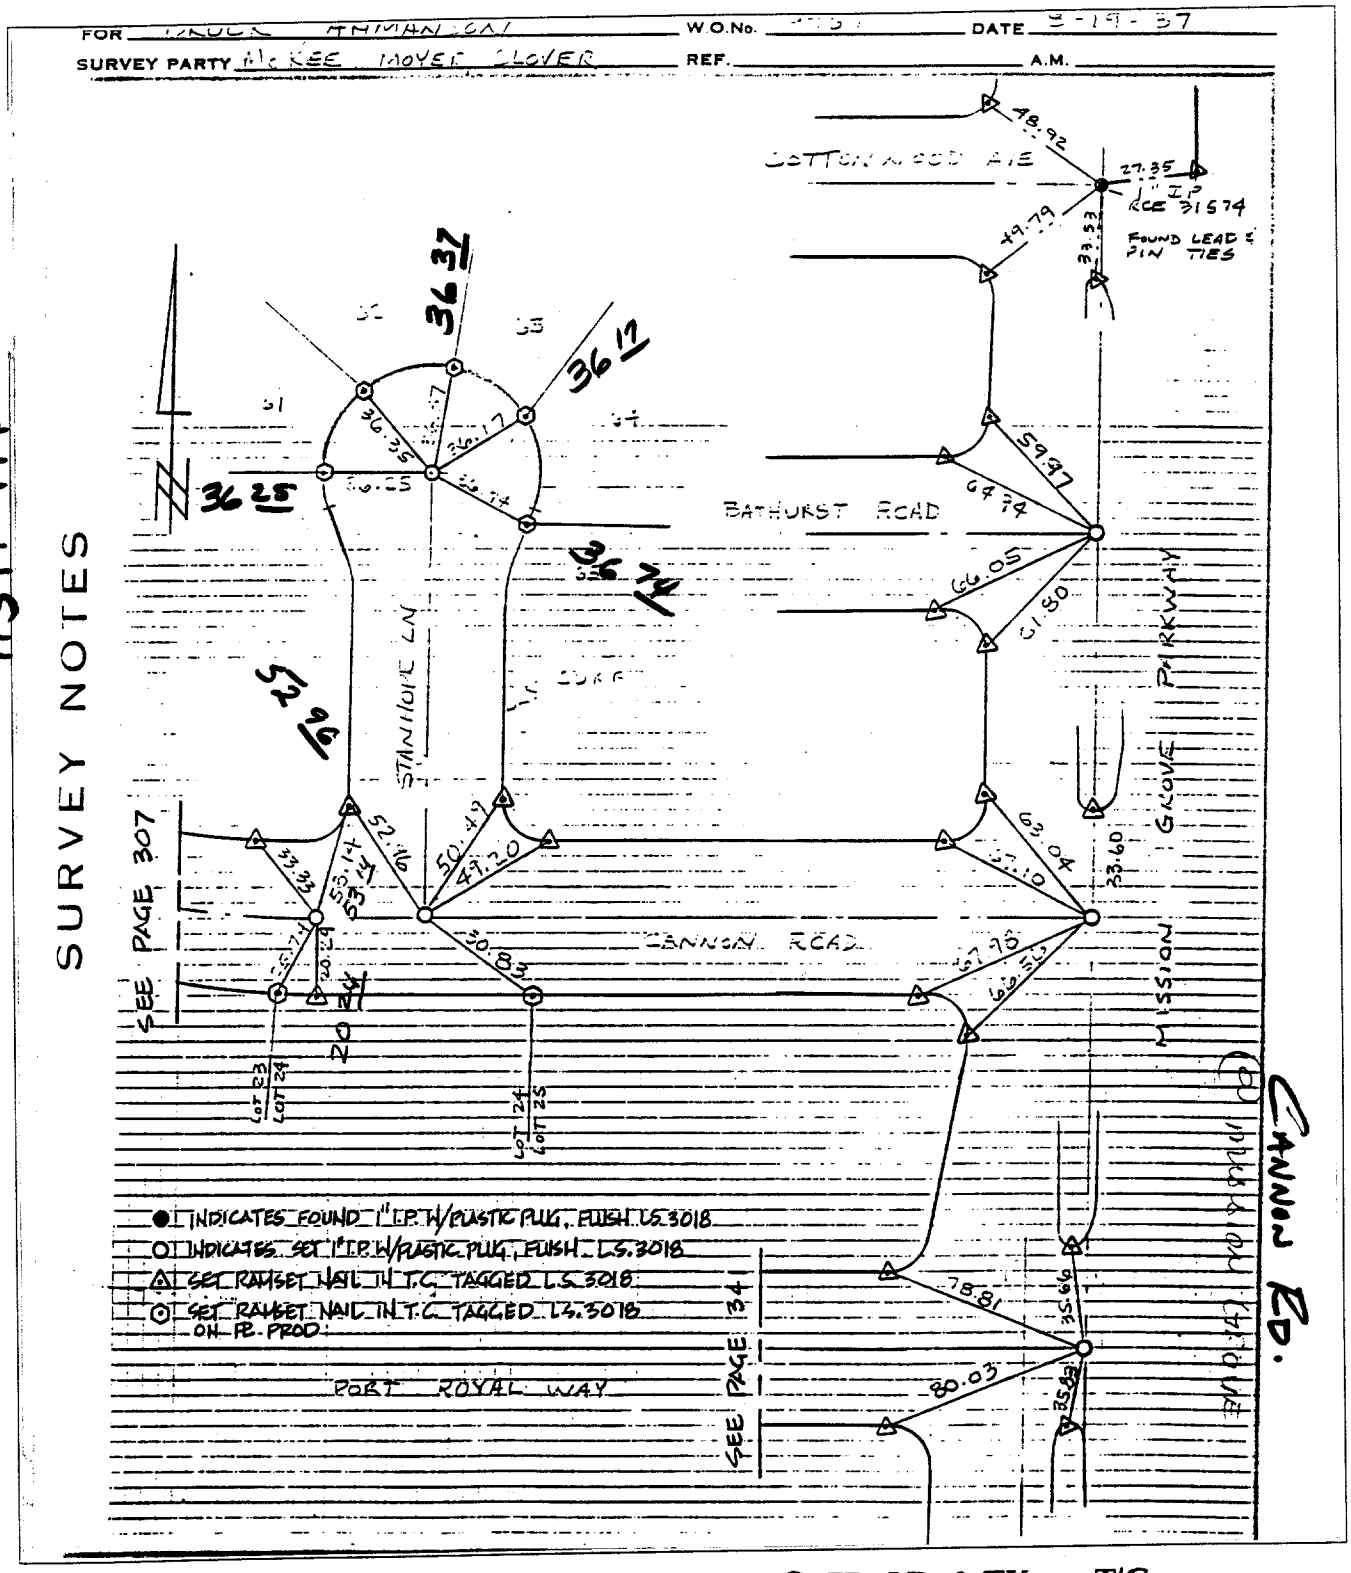

Street: CANNON RD.

X-Street: STANHOPE LN & MISSION GROVE

OFFICIAL USE ONLY

× FD. Ramset Nail on T/C

■ FD. "C" Nail on T/C

● FD. LD. & TK. on T/C

○ Set LD. & TK. on T/C

Scale:	**OFFICIAL TIE PLAT** **CITY OF RIVERSIDE**	
Date:		
Drawn by:	*These ties are for the purpose of perpetuating the found monumentation. No claim is made as to the relationship of the points or lines shown hereon to true boundary locations.*	Sheet 1 of 1
W.O.:		File No.:
F.B.:		