11352.TIF

Street: DONALD AVENUE X-Street: B.C. & EC. N. OF CALIFORNIA

OFFICIAL USE ONLY

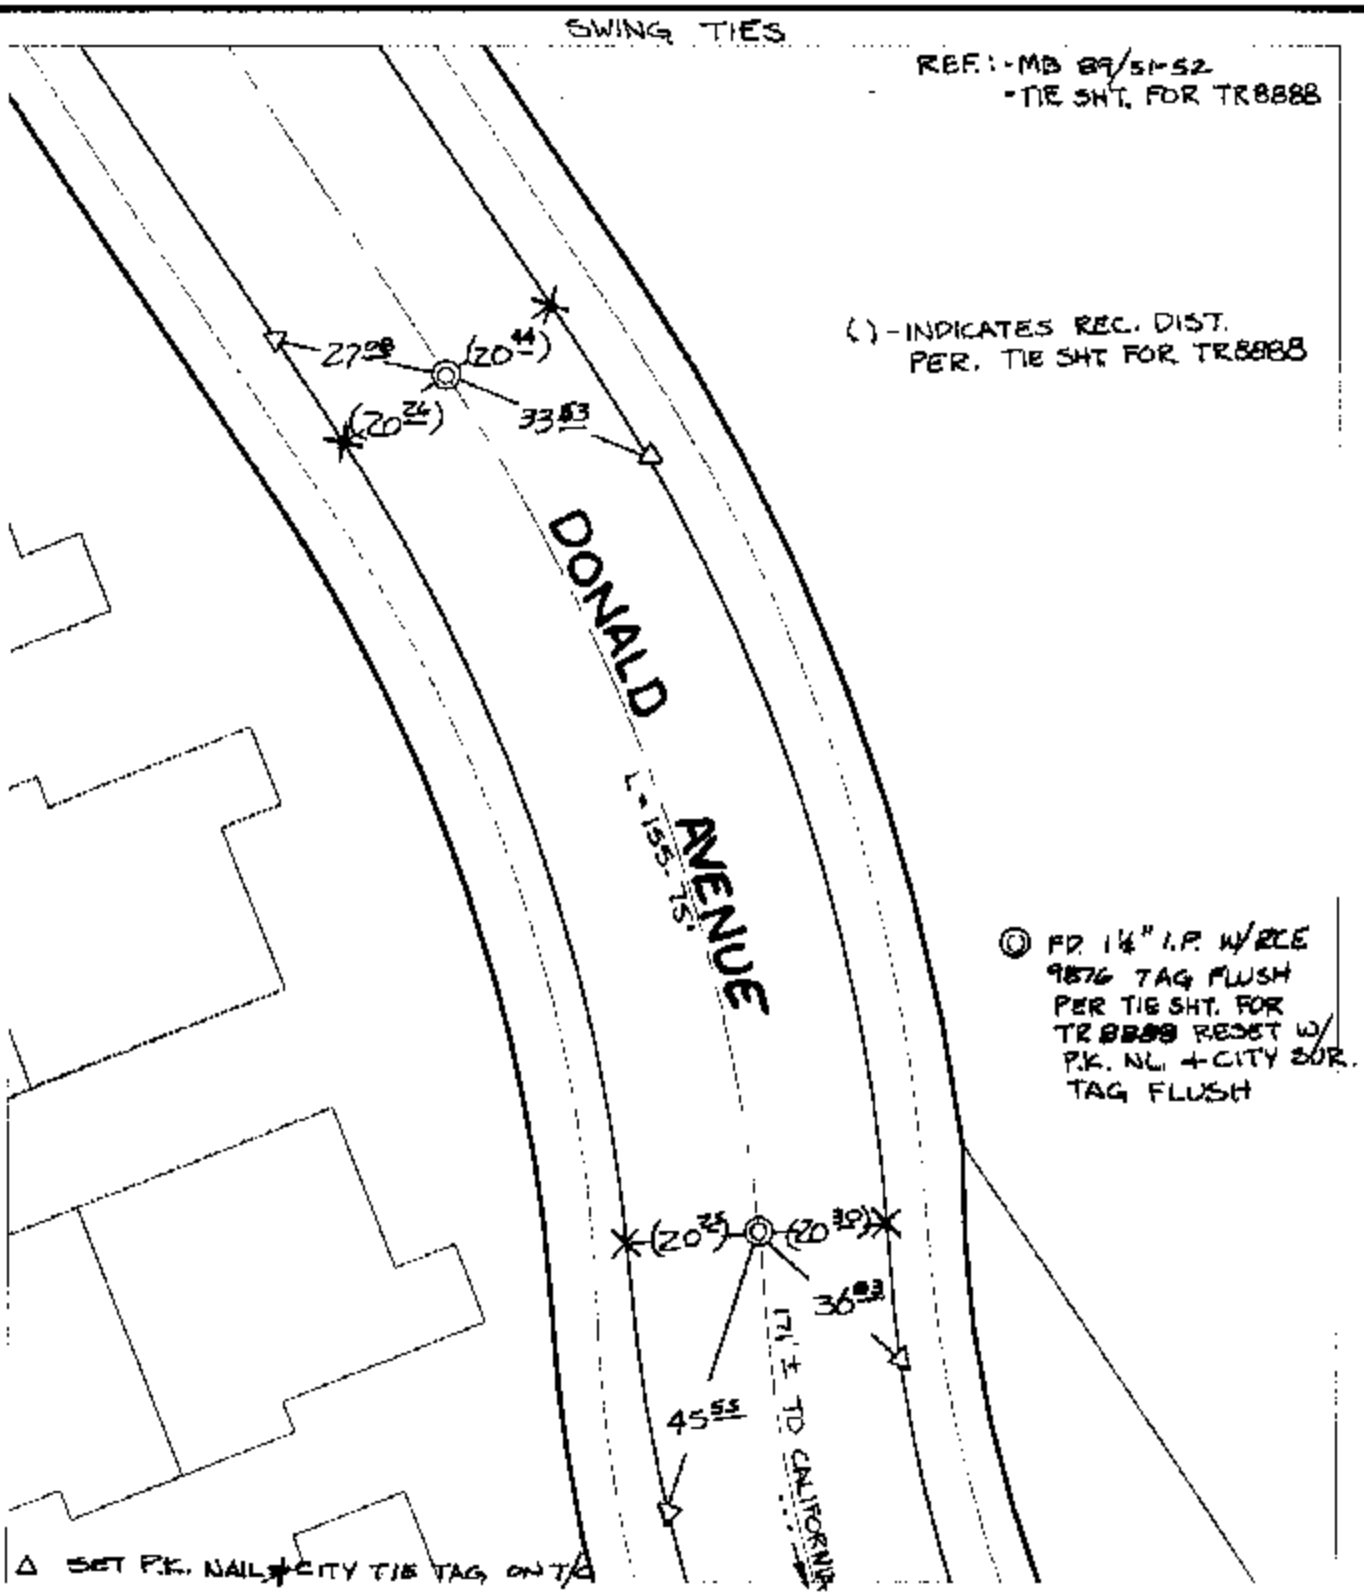


× FD. Ramset Nail on T/C
■ FD. "C" Nail on T/C
● FD. LD. & TK. on T/C
○ Set LD. & TK. on T/C

*P.K. and City Engineer tag to be set @ surface after street construction is complete. (If possible)*

Scale: 1" = 30'
Date: 08/20/02
Drawn by: SURVEY
F.B.:
TR-Sec: T3SR5W-7

# OFFICIAL TIE PLAT
## CITY OF RIVERSIDE

*These ties are for the purpose of perpetuating the found monumentation. No claim is made as to the relationship of the points or lines shown hereon to true boundary locations.*

N W E S

Sheet 1 of 1
Cadme MB: 66-1