11368.TIF

Street: DORINDA DRIVE

X-Street: ALTADENA DRIVE

OFFICIAL USE ONLY

TRANSIT & SWING TIES

REF.: TIE SHT. FOR TR 4154
MB 71/40

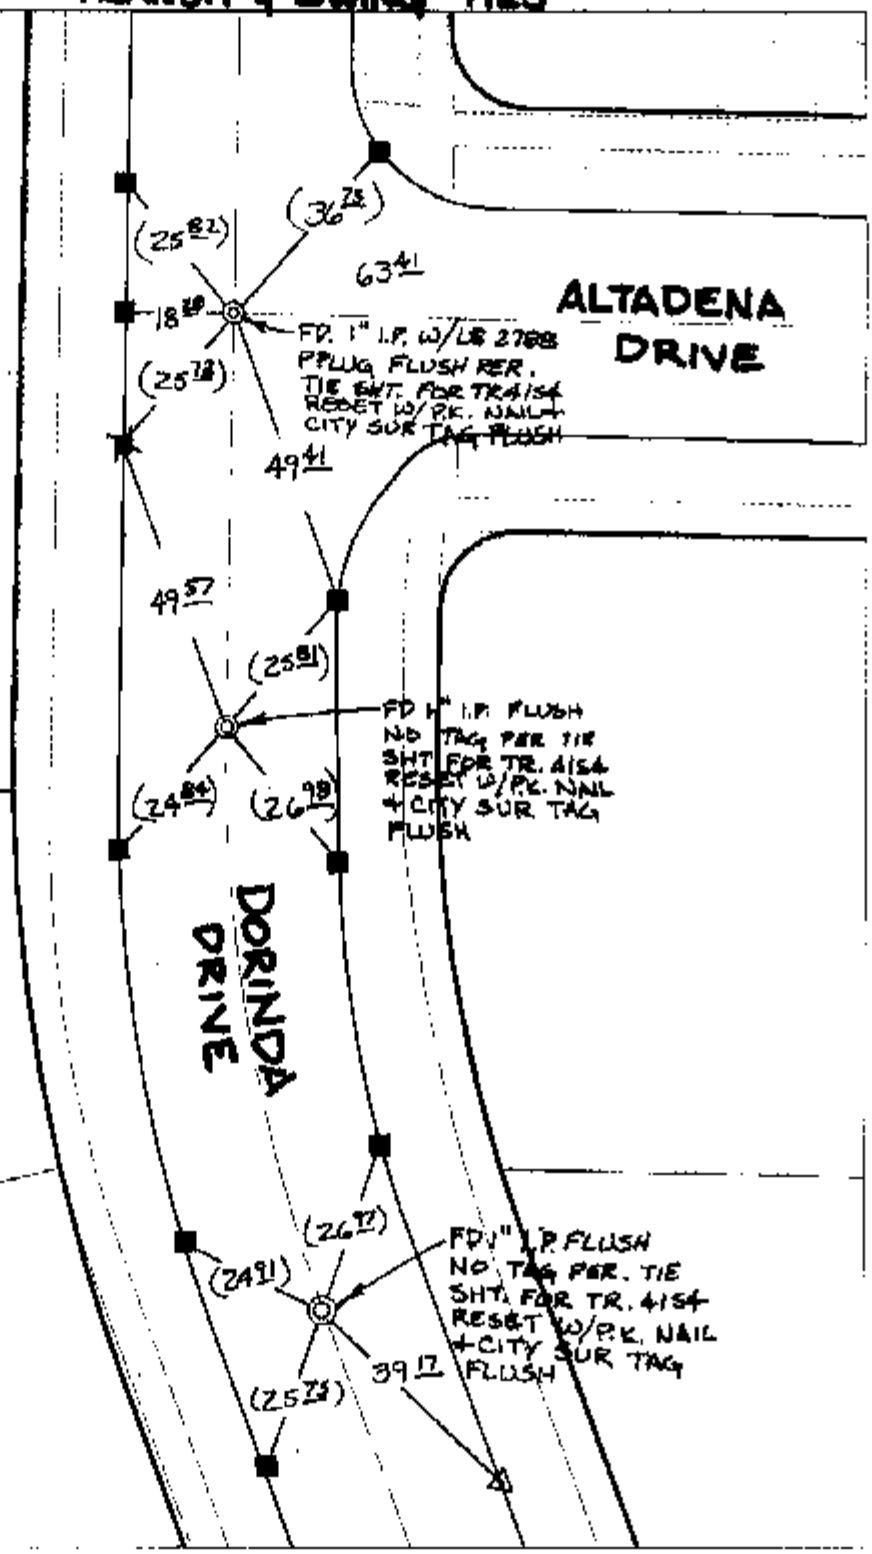

✕ FD. Ramset Nail on T/C
■ FD. "C" Nail on T/C
● FD. LD. & TK. on T/C
○ Set LD. & TK. on T/C

P.K. and City Engineer tag to be set @ surface after street construction is complete. (If possible)

Scale: 1" = 30'	**OFFICIAL TIE PLAT** **CITY OF RIVERSIDE**	N W E S
Date: 08/20/02		
Drawn by: SURVEY	*These ties are for the purpose of perpetuating the found monumentation. No claim is made as to the relationship of the points or lines shown hereon to true boundary locations.*	
F.B.:		Sheet 1 of 1
TR-Sec: T2SR6W-35		Cadme MB: 49-2