11438.TIF

PONDHILL CT. X-SHEET STEAMHURST CTR.

OFFICE USE ONLY

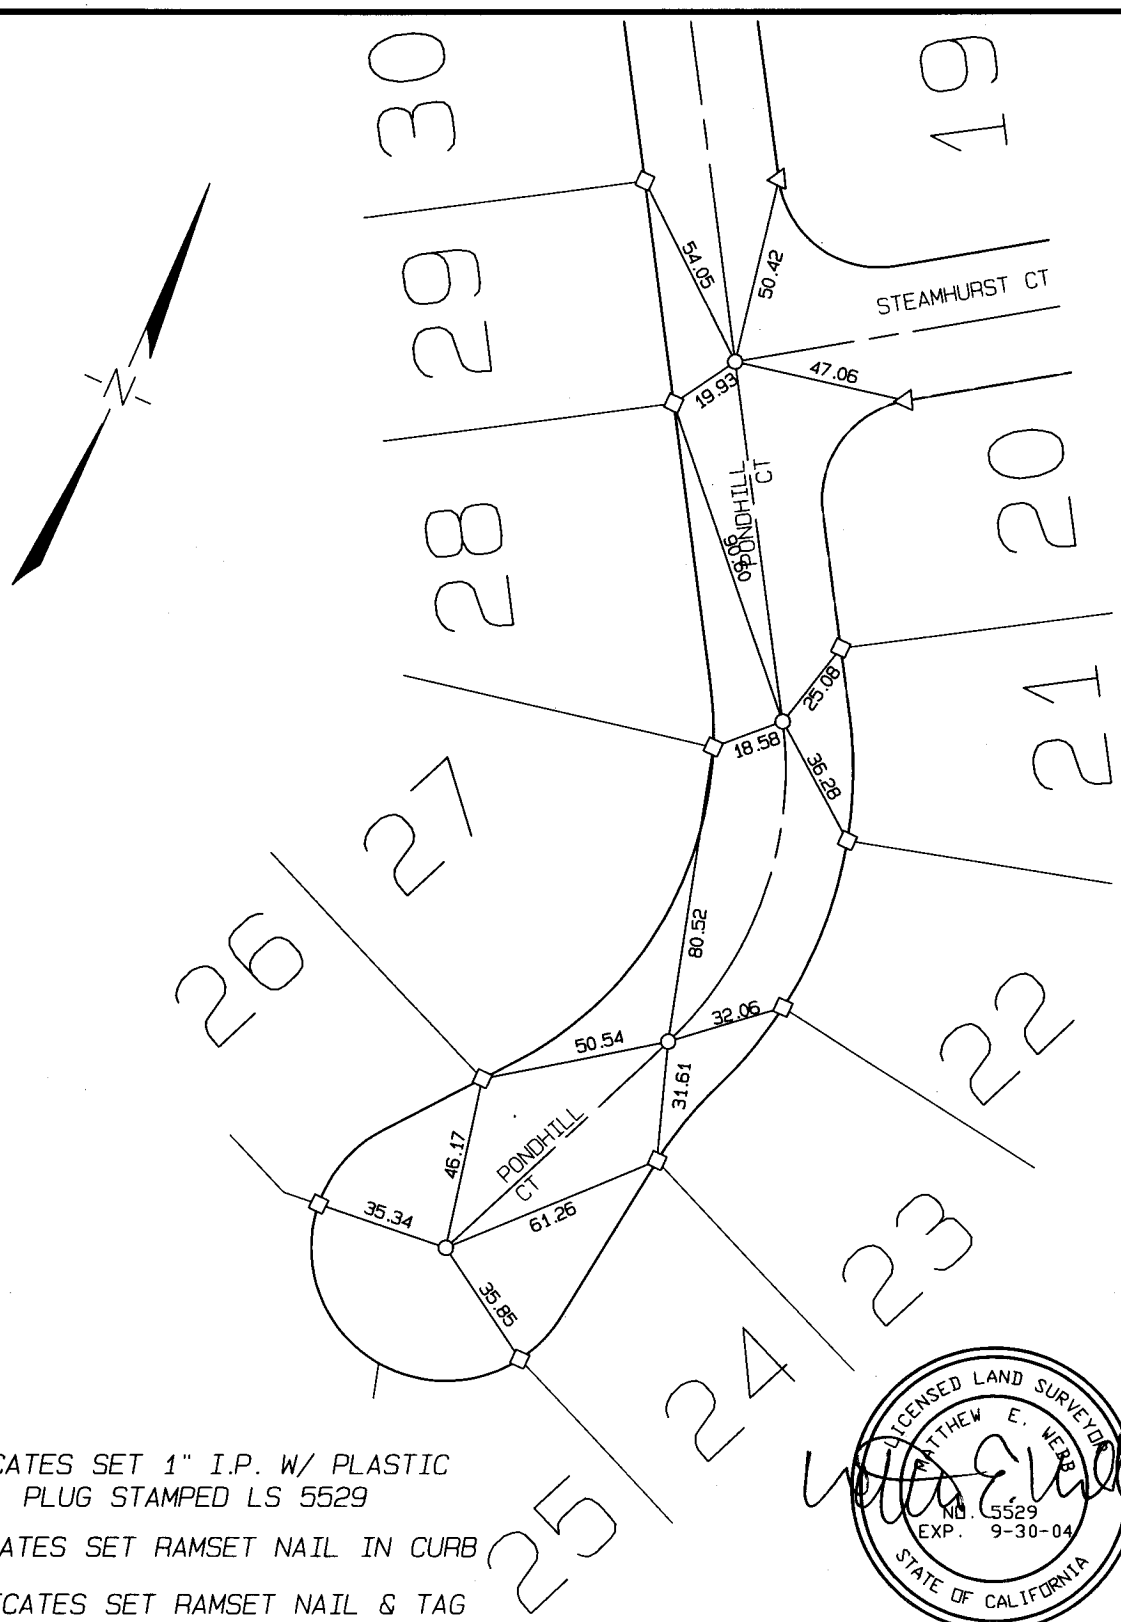

○ INDICATES SET 1" I.P. W/ PLASTIC PLUG STAMPED LS 5529

△ INDICATES SET RAMSET NAIL IN CURB

□ INDICATES SET RAMSET NAIL & TAG STAMPED LS 5529 IN CURB

LICENSED LAND SURVEYOR
MATTHEW E. WEBB
NO. 5529
EXP. 9-30-04
STATE OF CALIFORNIA

SCALE: NTS	**OFFICIAL TIE PLAT**	SHEET 29
DATE: 02-25-04	**CITY OF RIVERSIDE**	
CHK. BY: MEJ		
DR. BY: RJG	TRACT 29089-1	OF 38 SHEETS
W.O.: 00-109		
F.B.: 2000/		FILE NO.: TIES