Street: CANYON PARK DR

X-Street: CAMPUS PW

OFFICIAL USE ONLY

SUPPLEMENTAL
SHEET 11A OF 18 SHEETS

NUMBERED COURSES

REF. NO.	BEARING	DISTANCE
T1	N89°59'46"E	854.49

CURVE DATA

CURVE NO.	RADIUS	DELTA	LENGTH
C1	600.00	6°04'36"	63.63

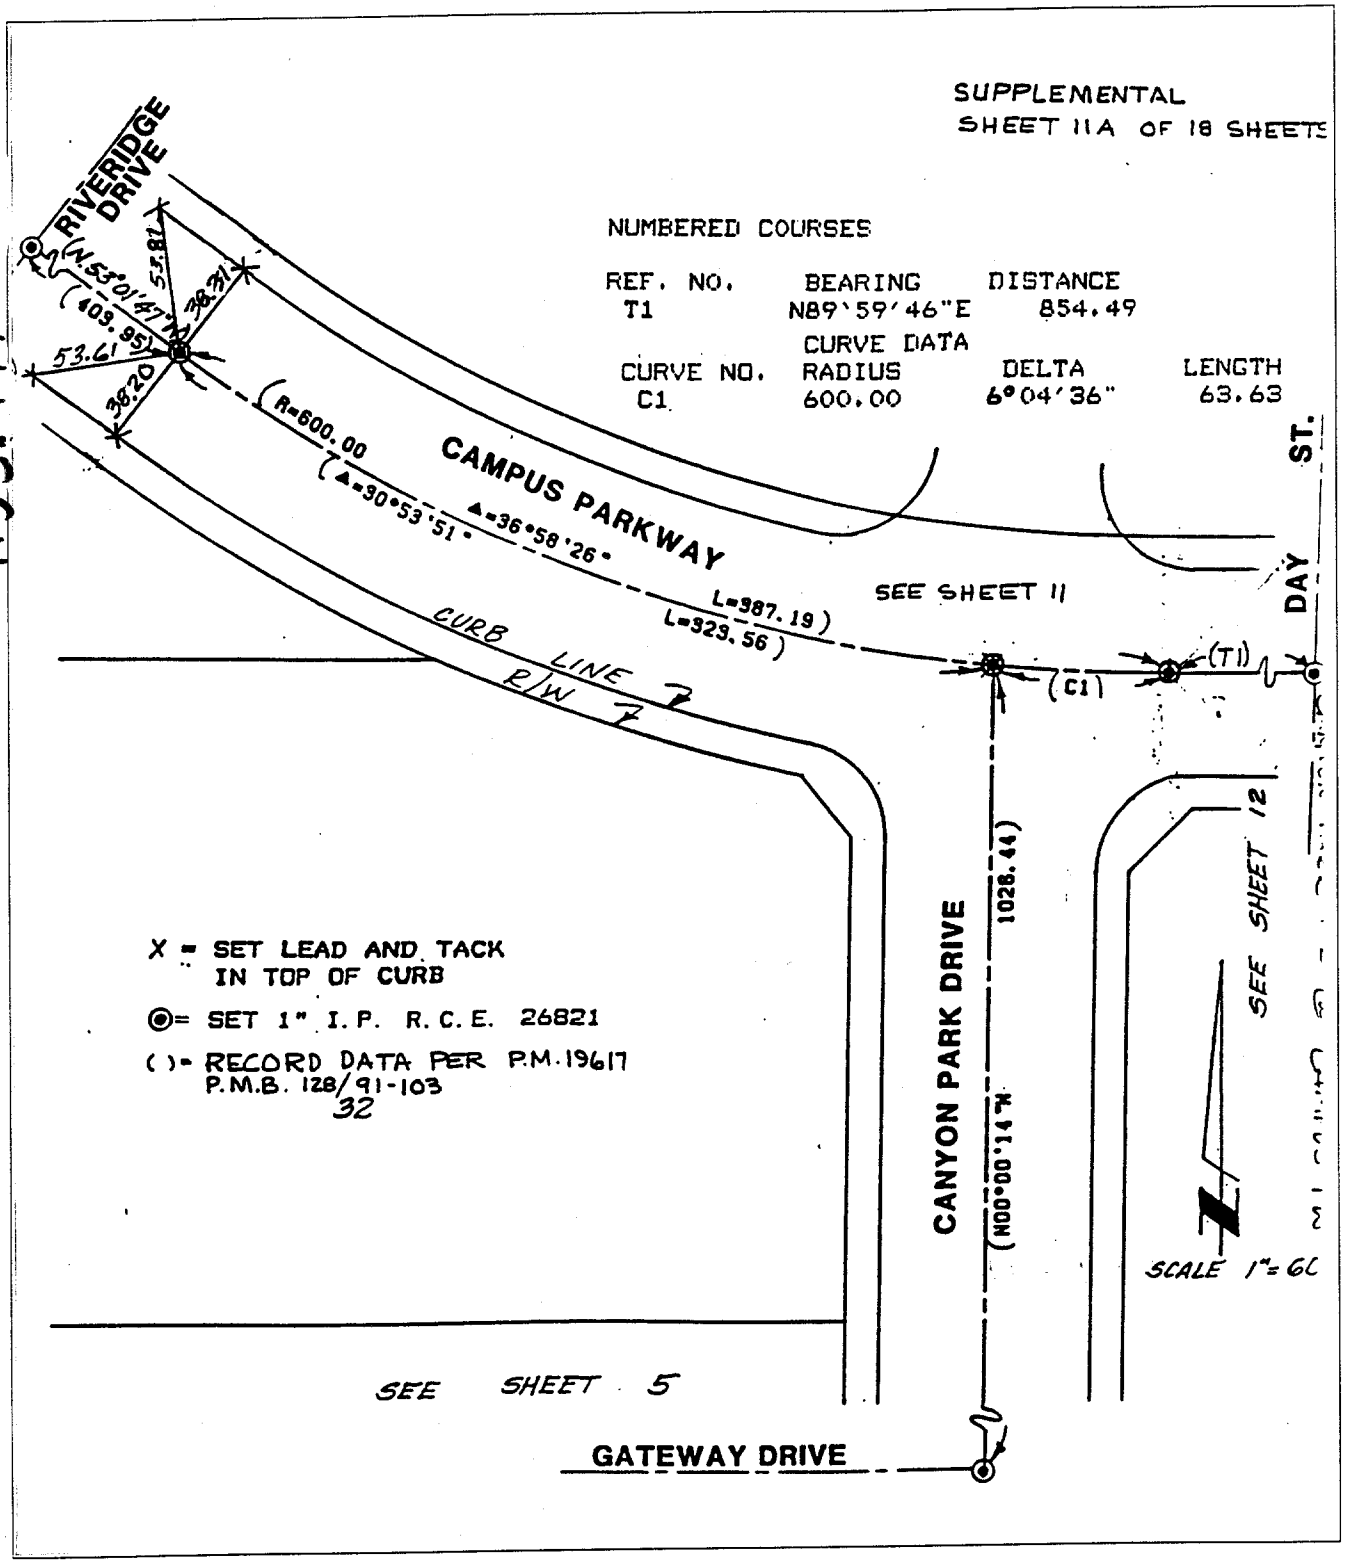

X = SET LEAD AND TACK IN TOP OF CURB

◉= SET 1" I.P. R.C.E. 26821

( )= RECORD DATA PER P.M.19617
P.M.B. 128/91-103
32

1153.TIF

X FD. Ramset Nail on T/C
■ FD. "C" Nail on T/C
● FD. LD. & TK. on T/C
○ Set LD. & TK. on T/C

Scale:	**OFFICIAL TIE PLAT**	
Date:	**CITY OF RIVERSIDE**	
Drawn by:	*These ties are for the purpose of perpetuating the found monumentation. No claim is made as to the relationship of the points or lines shown hereon to true boundary locations.*	Sheet 11of 18
W.O.:		File No.:
F.B.:		