1248. TIF

SURVEY OF TRACT 19991
FOR K + B W.O.No. 84-8234 DATE 06-26-83
SURVEY PARTY SIMENTAL ANHORN, MOYER REF. A.M.

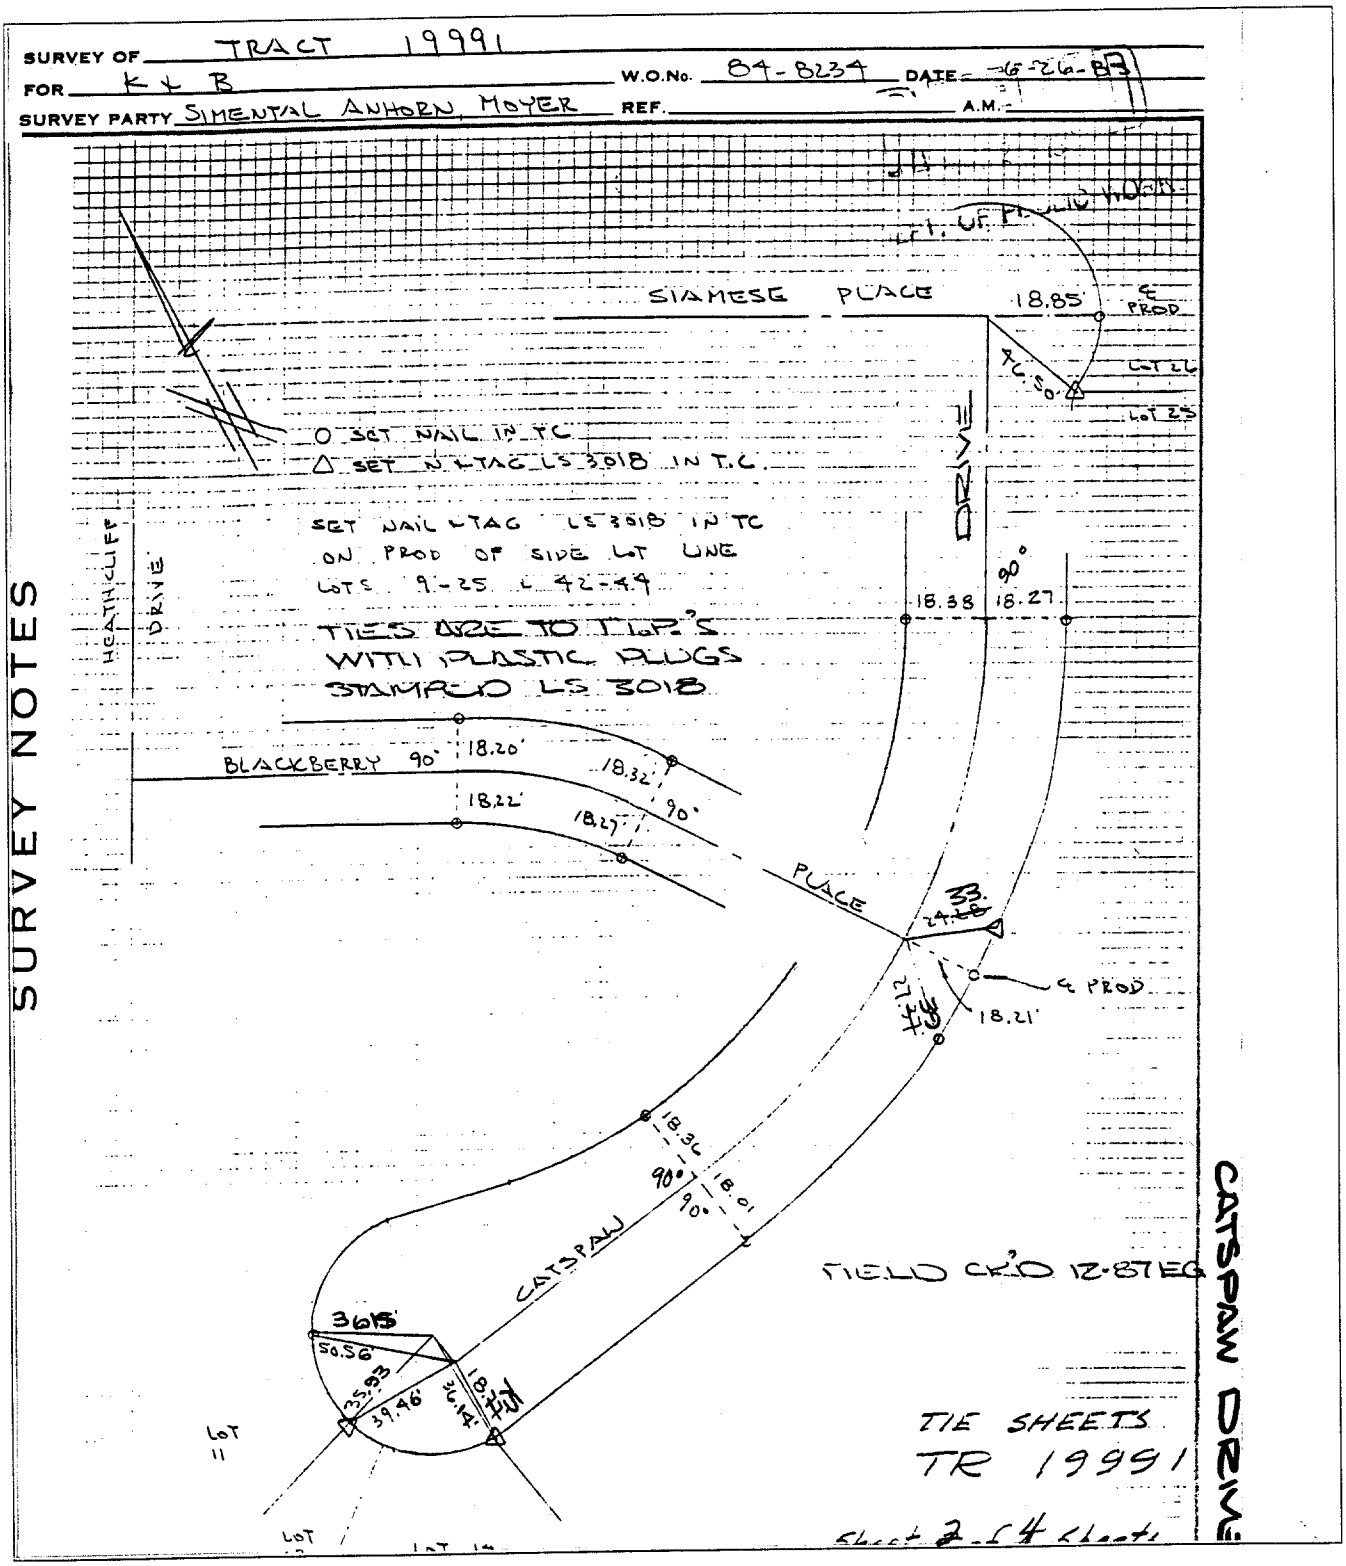

SURVEY NOTES

Street: CATSPAW DRIVE X-Street: BLACKBERRY PL.

OFFICIAL USE ONLY

✕ FD. Ramset Nail on T/C
■ FD. "C" Nail on T/C
● FD. LD. & TK. on T/C
○ Set LD. & TK. on T/C

Scale:	**OFFICIAL TIE PLAT**	
Date:	**CITY OF RIVERSIDE**	
Drawn by:	*These ties are for the purpose of perpetuating the found monumentation. No claim is made as to the relationship of the points or lines shown hereon to true boundary locations.*	Sheet 2 of 4
W.O.:		File No.:
F.B.:		